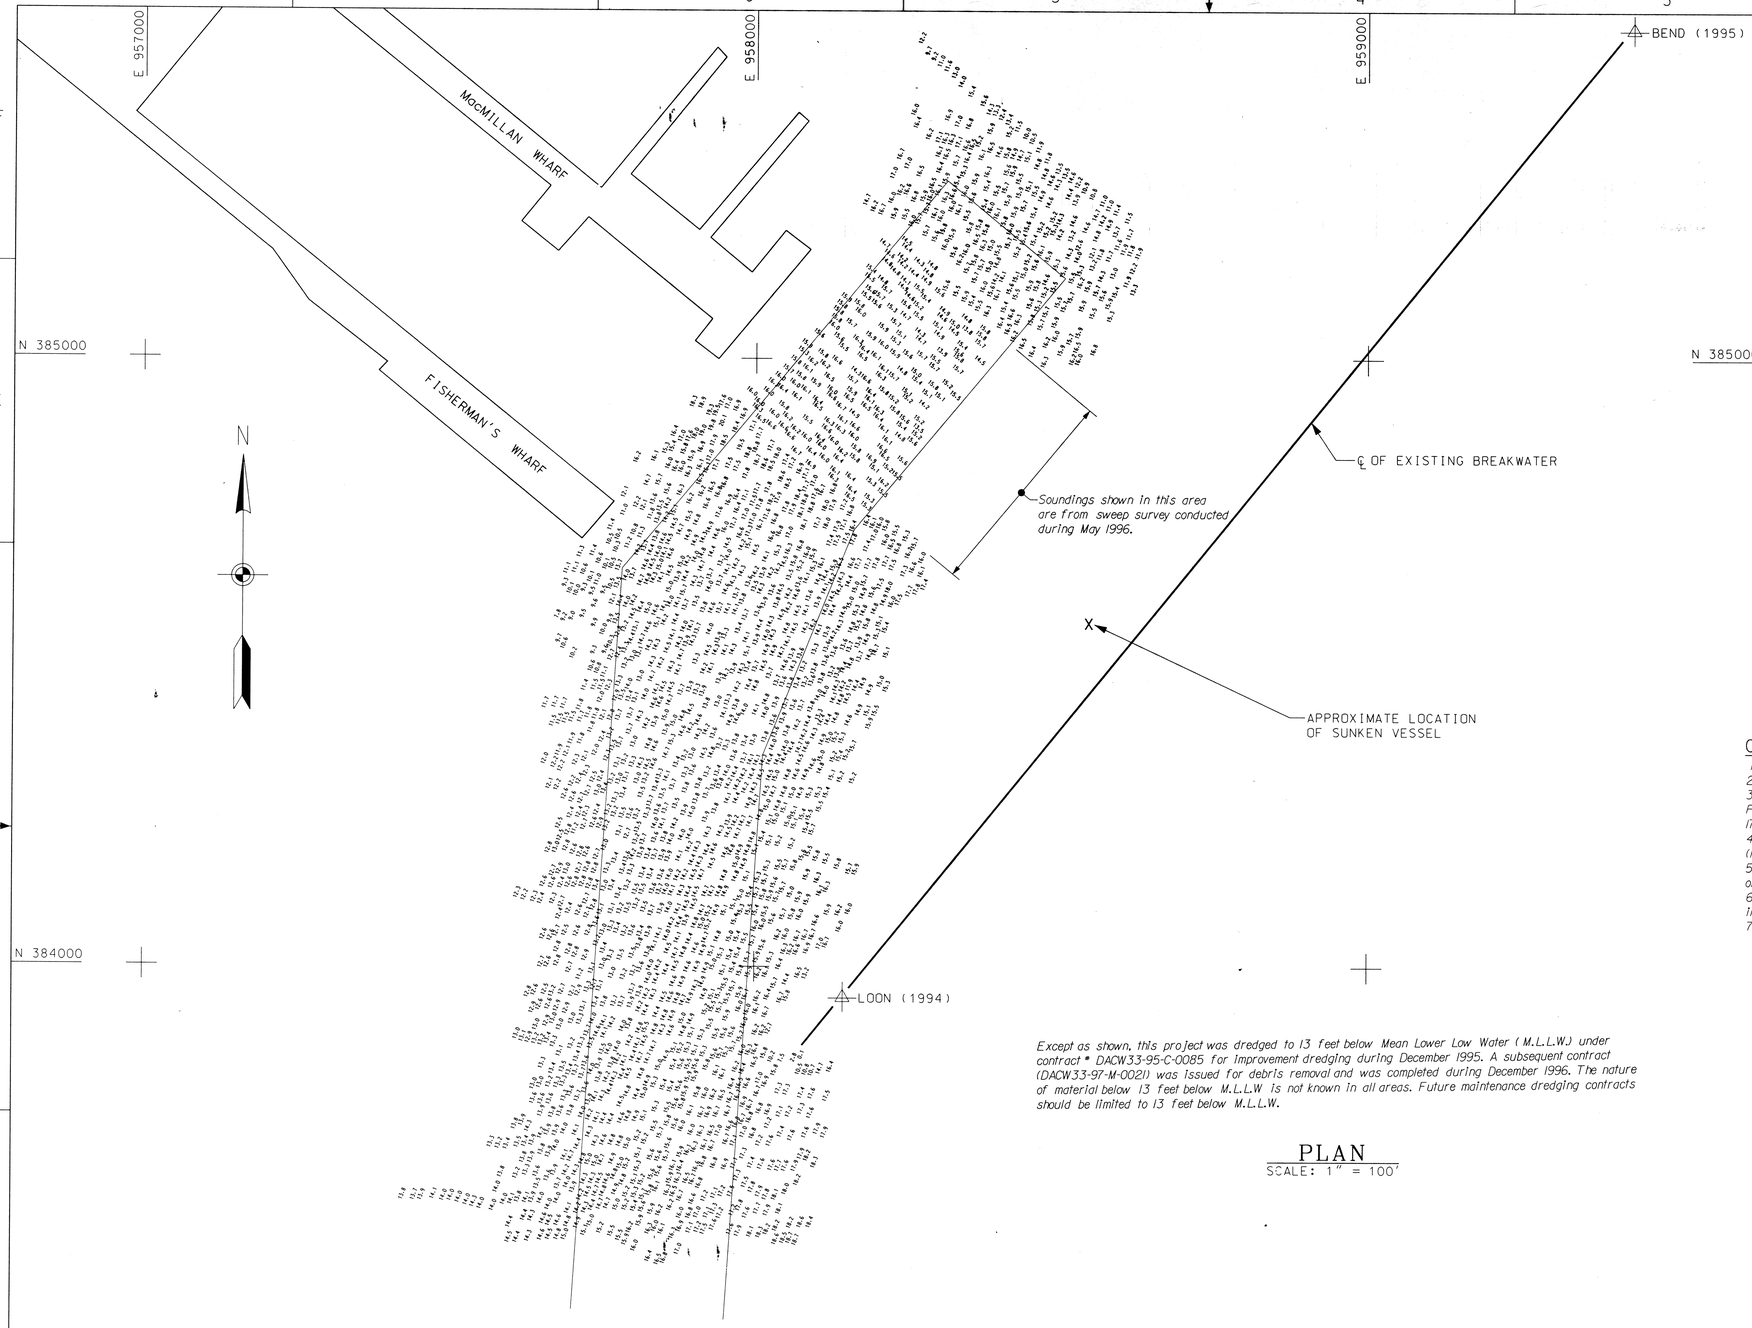

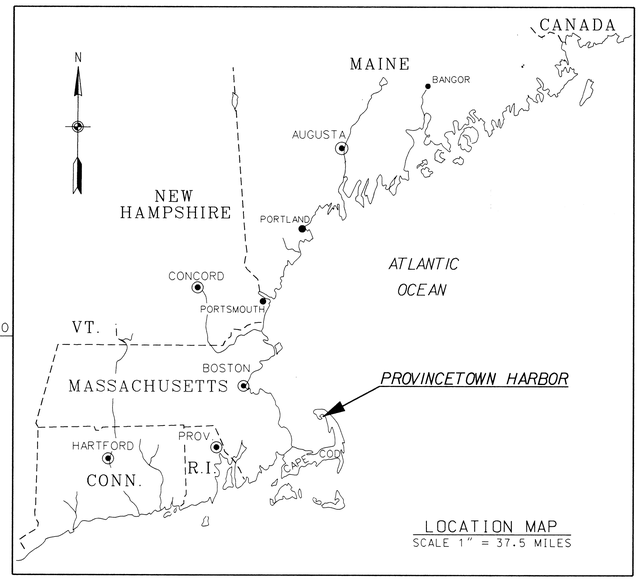

LOCATION MAP
SCALE 1" = 37.5 MILES

GENERAL NOTES:

1. Soundings are in feet and tenths and are referred to the plane of Mean Low Water (M.L.W.).
2. Topography from previous surveys.
3. Bench Mark Data: B.M. #8 (1933) is a standard disk, stamped "8 1933" set in top step of Post Office, 217-219 Commercial Street and in front of pillar northeast of center doorway. Elevation is 17.50 feet above M.L.W.
4. Coordinates are based on the Lambert Grid System for the Commonwealth of Massachusetts (Mainland Zone) & N.A.D. 1927.
5. The sounding information depicted on this map represents the SHOALEST soundings of those obtained from hydrographic surveys conducted during January and February 1996.
6. The information depicted on this map represents the results of surveys made on the date indicated, and can only be considered as indicating the general conditions existing at that time.
7. Field book: R & H 3887.
   Depthsounder Rolls: 96-149-01 and 96-149-03.
   Survey by: P.K. O'Brien and party.
   See N.O.A.A. Chart 13249.

Except as shown, this project was dredged to 13 feet below Mean Lower Low Water (M.L.L.W.) under contract # DACW33-95-C-0085 for improvement dredging during December 1995. A subsequent contract (DACW33-97-M-0021) was issued for debris removal and was completed during December 1996. The nature of material below 13 feet below M.L.L.W is not known in all areas. Future maintenance dredging contracts should be limited to 13 feet below M.L.L.W.

PLAN
SCALE: 1" = 100'

GRAPHIC SCALES

1"=37.5 MI. 25 0 25 50 75 MI.

1"=100 FEET 100' 0 100' 200'

SAFETY PAYS

SYMBOLS	REVISIONS	DATE	APPROVED
	DESCRIPTIONS		

U.S. ARMY CORPS OF ENGINEERS
NEW ENGLAND DIVISION
WALTHAM, MASSACHUSETTS

DESIGNED BY: Scott A. Flanagan
DRAWN BY: Scott A. Flanagan
REVIEWED BY:
SUBMITTED BY:
CHIEF, COAST. ENG/SUR BRANCH
APPROVAL RECOMMENDED:
CHIEF, DESIGN DIVISION

PROVINCETOWN HARBOR
MASSACHUSETTS
AFTER DREDGE SURVEY
13 - FOOT CHANNEL

SIGNATURE AFFIXED BELOW INDICATES OFFICIAL RECOMMENDATION AND APPROVAL OF ALL DRAWINGS IN THIS SET

APPROVED
DIRECTOR OF ENGINEERING PE DATE 2/7/97

This project was designed by the New England Division of the U.S. Army Corps of Engineers. The initials or signatures and registration designations of individuals appear on these project documents, within the scope of their employment as required by ER 1110-1-8152.

SCALE: As Shown
DATE: JUNE 1997
CADD NO: 96149ad.dgn

SOLICITATION NUMBER:
DRAWING CODE: 159
SHEET REFERENCE:
SHEET 1 OF 1