MESSAGES FOR VARIABLE MESSAGE SIGNS (VMS1 & VMS2)		
	PRIOR TO CONSTRUCTION:	DURING CONSTRUCTION:
MESSAGE 1		
DISPLAY 1:	PARK DRIVE UTILITY WORK BEGINS 03/28/15	PARK DRIVE UTILITY WORK ENDS 03/29/15
DISPLAY 2:	SEEK ALTERNATE ROUTE	SEEK ALTERNATE ROUTE
OR		
MESSAGE 2		
DISPLAY 1:	PARK DRIVE UTILITY WORK BEGINS 03/28/15	PARK DRIVE UTILITY WORK ENDS 03/29/15
DISPLAY 2:	ENDS 03/29/15	POLICE AHEAD PREPARE TO STOP

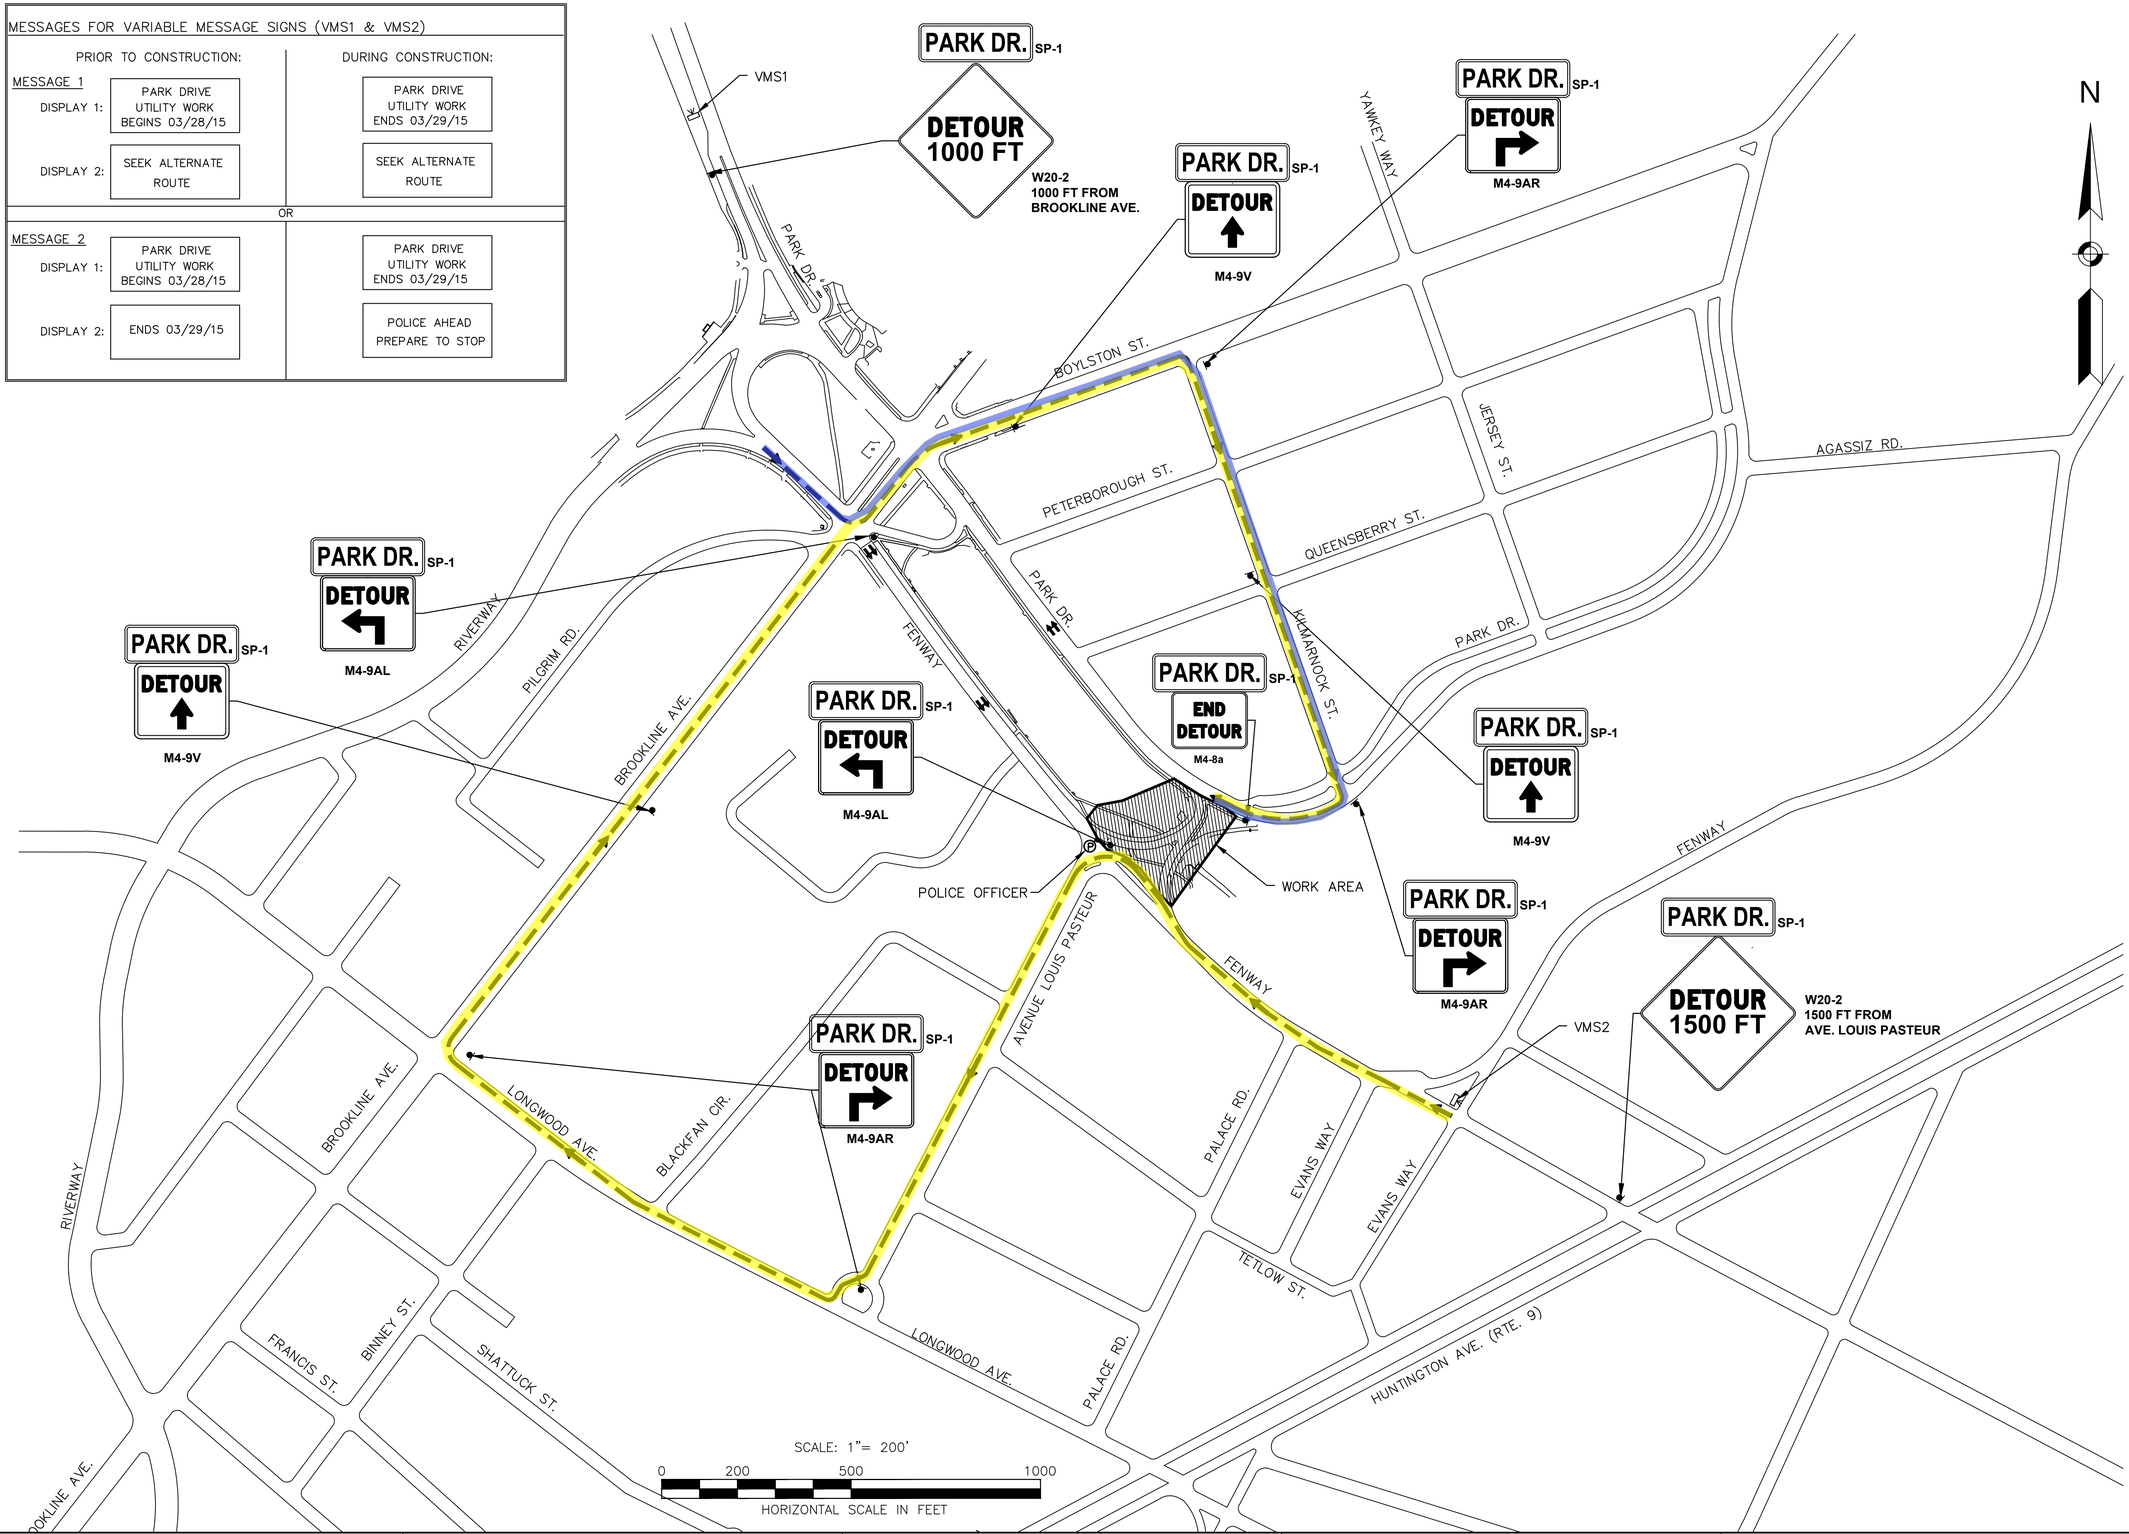

US ARMY CORPS OF ENGINEERS
NEW ENGLAND DISTRICT

MARK	DESCRIPTION	DATE	APPR.	MARK	DESCRIPTION	DATE	APPR.

U. S. ARMY ENGINEER DISTRICT
CORPS OF ENGINEERS
CONCORD, MASSACHUSETTS

54 Canal Street
Boston, Massachusetts 02114
(o) (877) 305-4183
www.fortherbergroup.com

FORT HILL

DESIGNED BY: R.G.U.		DATE: 03/18/15	
DWN BY: R.G.U.	CKD BY: W.F.L.	SOLICITATION NO.:	
SUBMITTED BY: FHIS		CONTRACT NO.:	
FILE NAME:		DRAWING CODE:	
SIZE:	PLOT SCALE: 200'SCALE	PLOT DATE: 03/18/15	

MUDDY RIVER FLOOD DAMAGE
REDUCTION AND ENVIRONMENTAL
RESTORATION PROJECT
(PHASE 1)
BOSTON AND BROOKLINE, MASSACHUSETTS
TRAFFIC MANAGEMENT PLANS
AVENUE LOUIS PASTEUR
ROAD CLOSURE DETOUR PLAN

SHEET IDENTIFICATION NUMBER
TMP-01
SHEET 1 OF 1