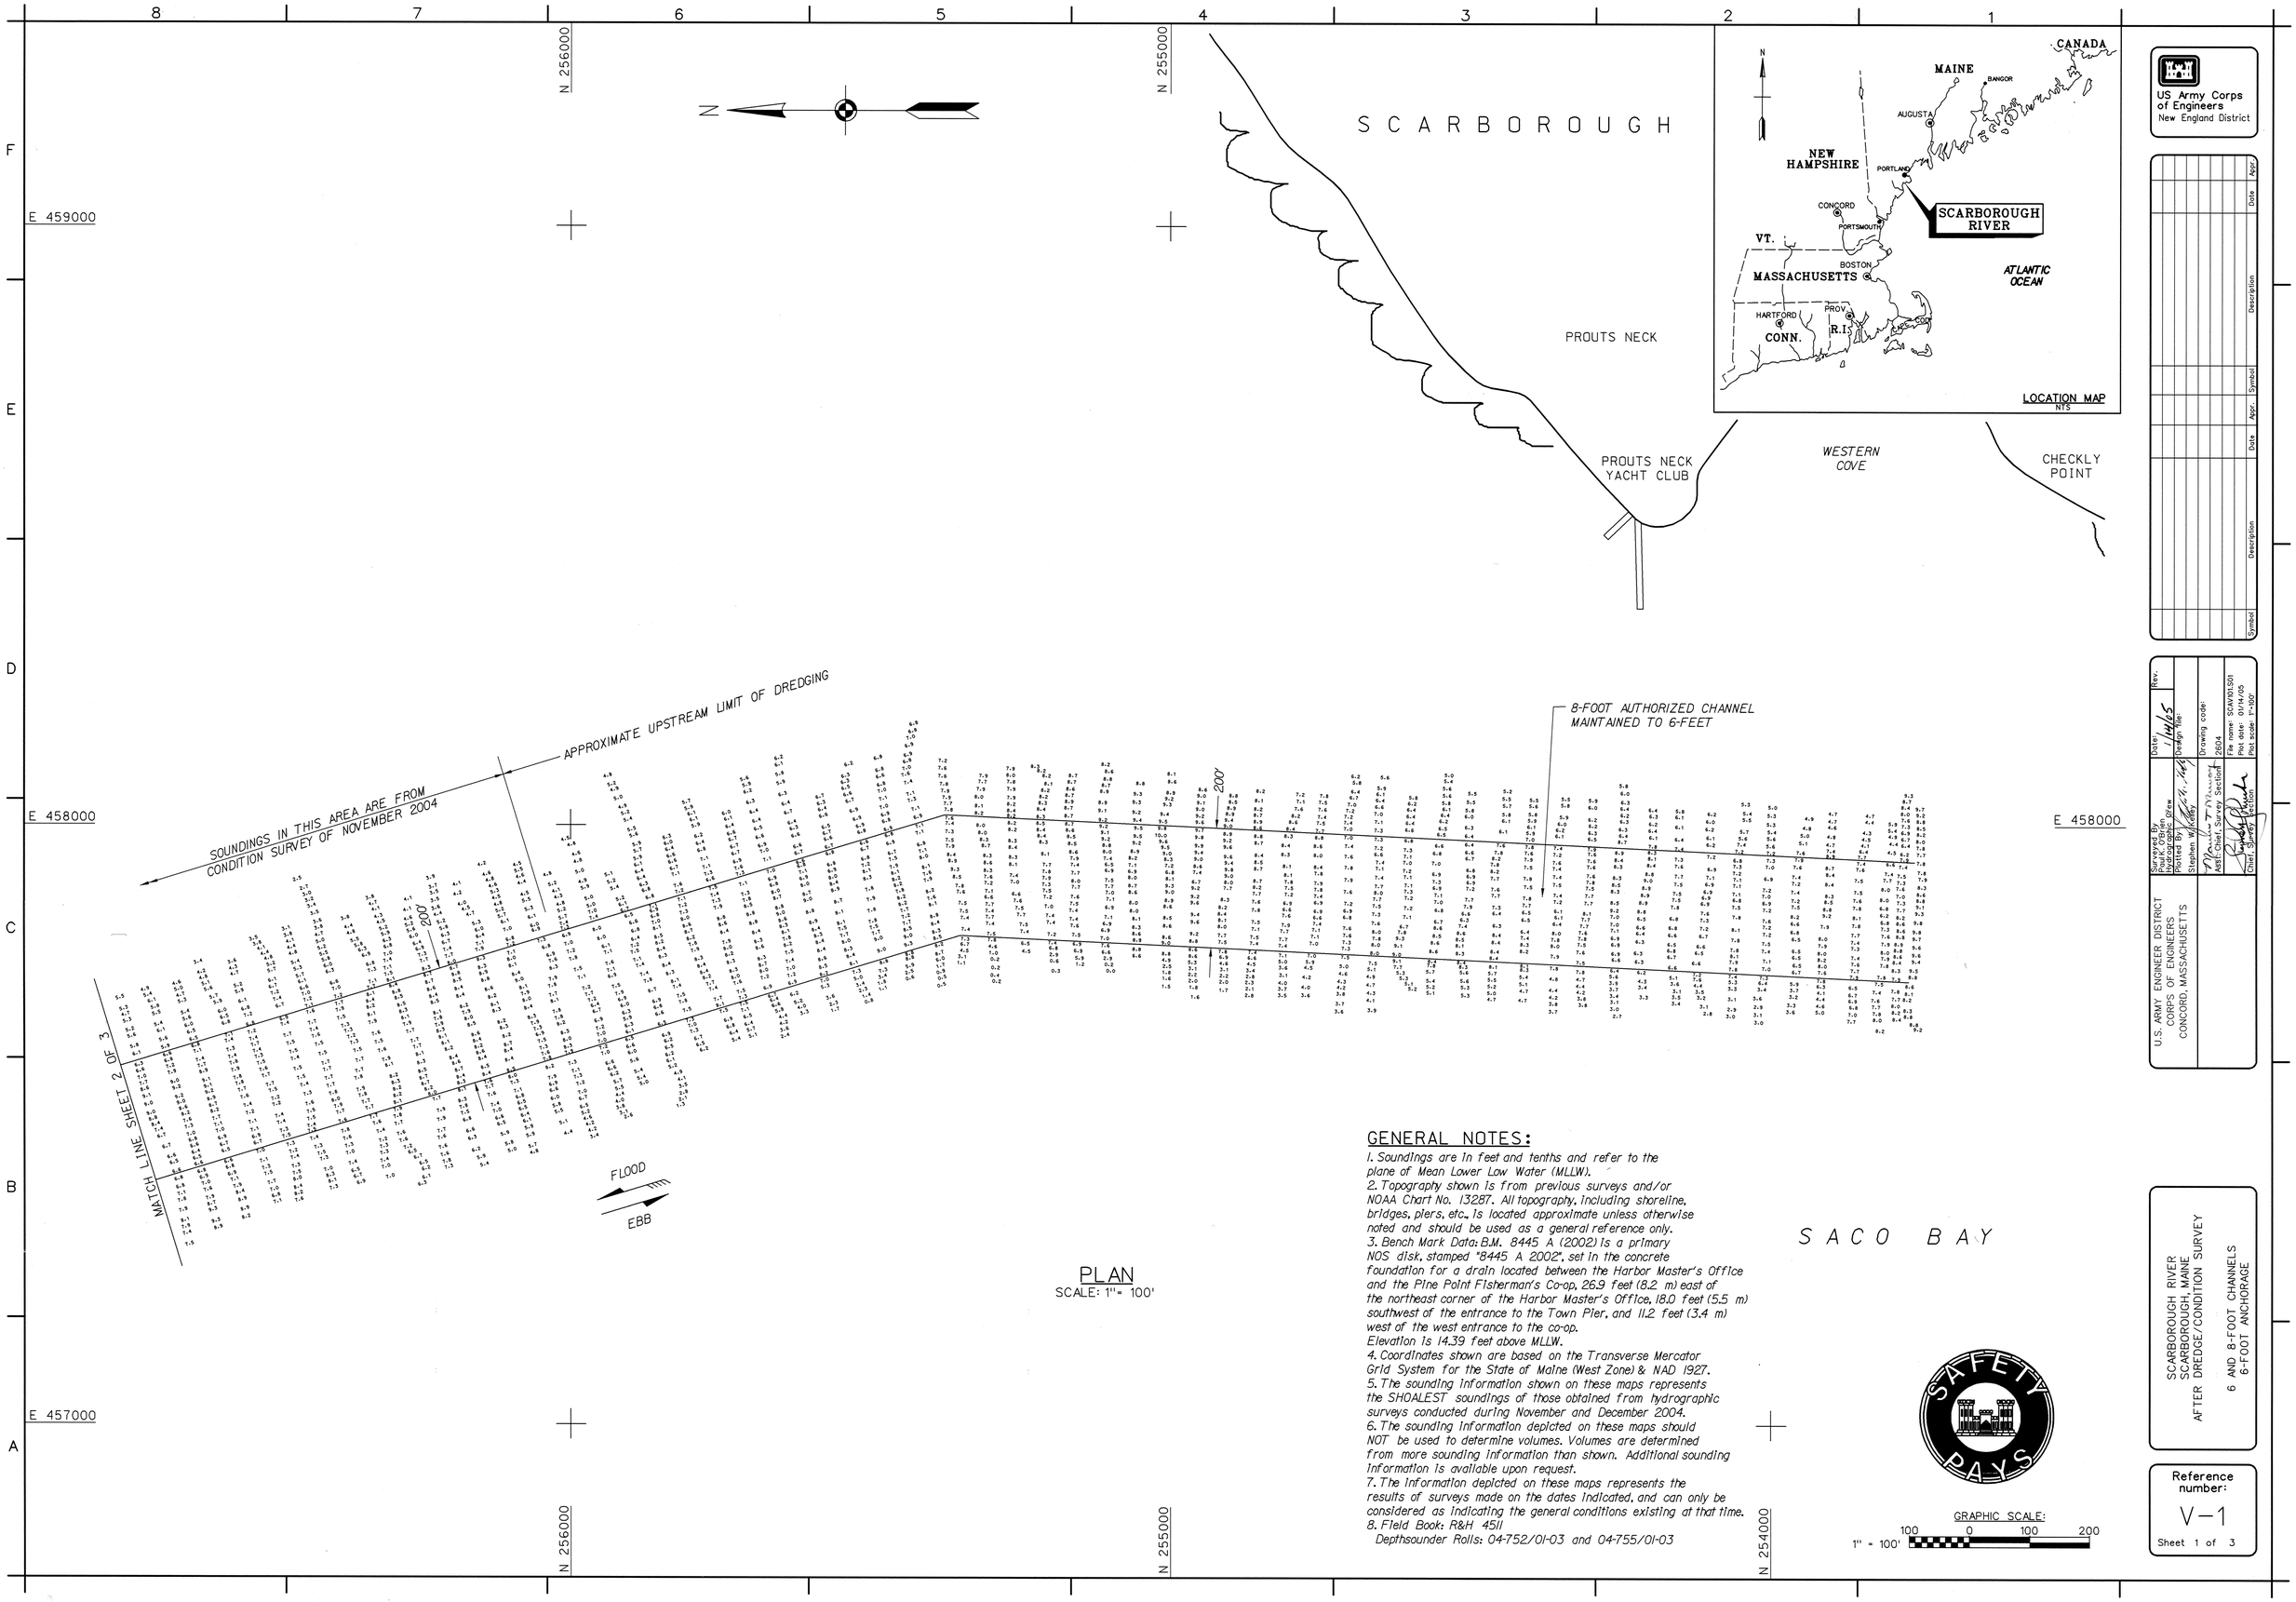

PLAN
SCALE: 1" = 100'

GENERAL NOTES:

1. Soundings are in feet and tenths and refer to the plane of Mean Lower Low Water (MLLW).
2. Topography shown is from previous surveys and/or NOAA Chart No. 13287. All topography, including shoreline, bridges, piers, etc., is located approximate unless otherwise noted and should be used as a general reference only.
3. Bench Mark Data: B.M. 8445 A (2002) is a primary NOS disk, stamped "8445 A 2002", set in the concrete foundation for a drain located between the Harbor Master's Office and the Pine Point Fisherman's Co-op, 26.9 feet (8.2 m) east of the northeast corner of the Harbor Master's Office, 18.0 feet (5.5 m) southwest of the entrance to the Town Pier, and 11.2 feet (3.4 m) west of the west entrance to the co-op.
Elevation is 14.39 feet above MLLW.
4. Coordinates shown are based on the Transverse Mercator Grid System for the State of Maine (West Zone) & NAD 1927.
5. The sounding information shown on these maps represents the SHOALEST soundings of those obtained from hydrographic surveys conducted during November and December 2004.
6. The sounding information depicted on these maps should NOT be used to determine volumes. Volumes are determined from more sounding information than shown. Additional sounding information is available upon request.
7. The information depicted on these maps represents the results of surveys made on the dates indicated, and can only be considered as indicating the general conditions existing at that time.
8. Field Book: R&H 4511
Depthsounder Rolls: 04-752/01-03 and 04-755/01-03

GRAPHIC SCALE:
1" = 100'
100 0 100 200

US Army Corps of Engineers
New England District

Symbol	Description	Date	Appr.	Symbol	Description	Date	Appr.

U.S. ARMY ENGINEER DISTRICT
CORPS OF ENGINEERS
CONCORD, MASSACHUSETTS

Surveyed By: Paul K. O'Brien, Hydrographic Drew
Plotted By: Stephen W. Kelley
Asst. Chief, Survey Section
Chief, Survey Section
Date: 1/14/05
Design file:
Drawing code: 2604
File name: SCAV101.S01
Plot date: 01/14/05
Plot scale: 1"=100'
Rev.

SCARBOROUGH RIVER
SCARBOROUGH, MAINE
AFTER DREDGE/CONDITION SURVEY

6 AND 8-FOOT CHANNELS
6-FOOT ANCHORAGE

Reference number:
V-1
Sheet 1 of 3

Scanned Record Feb-2006

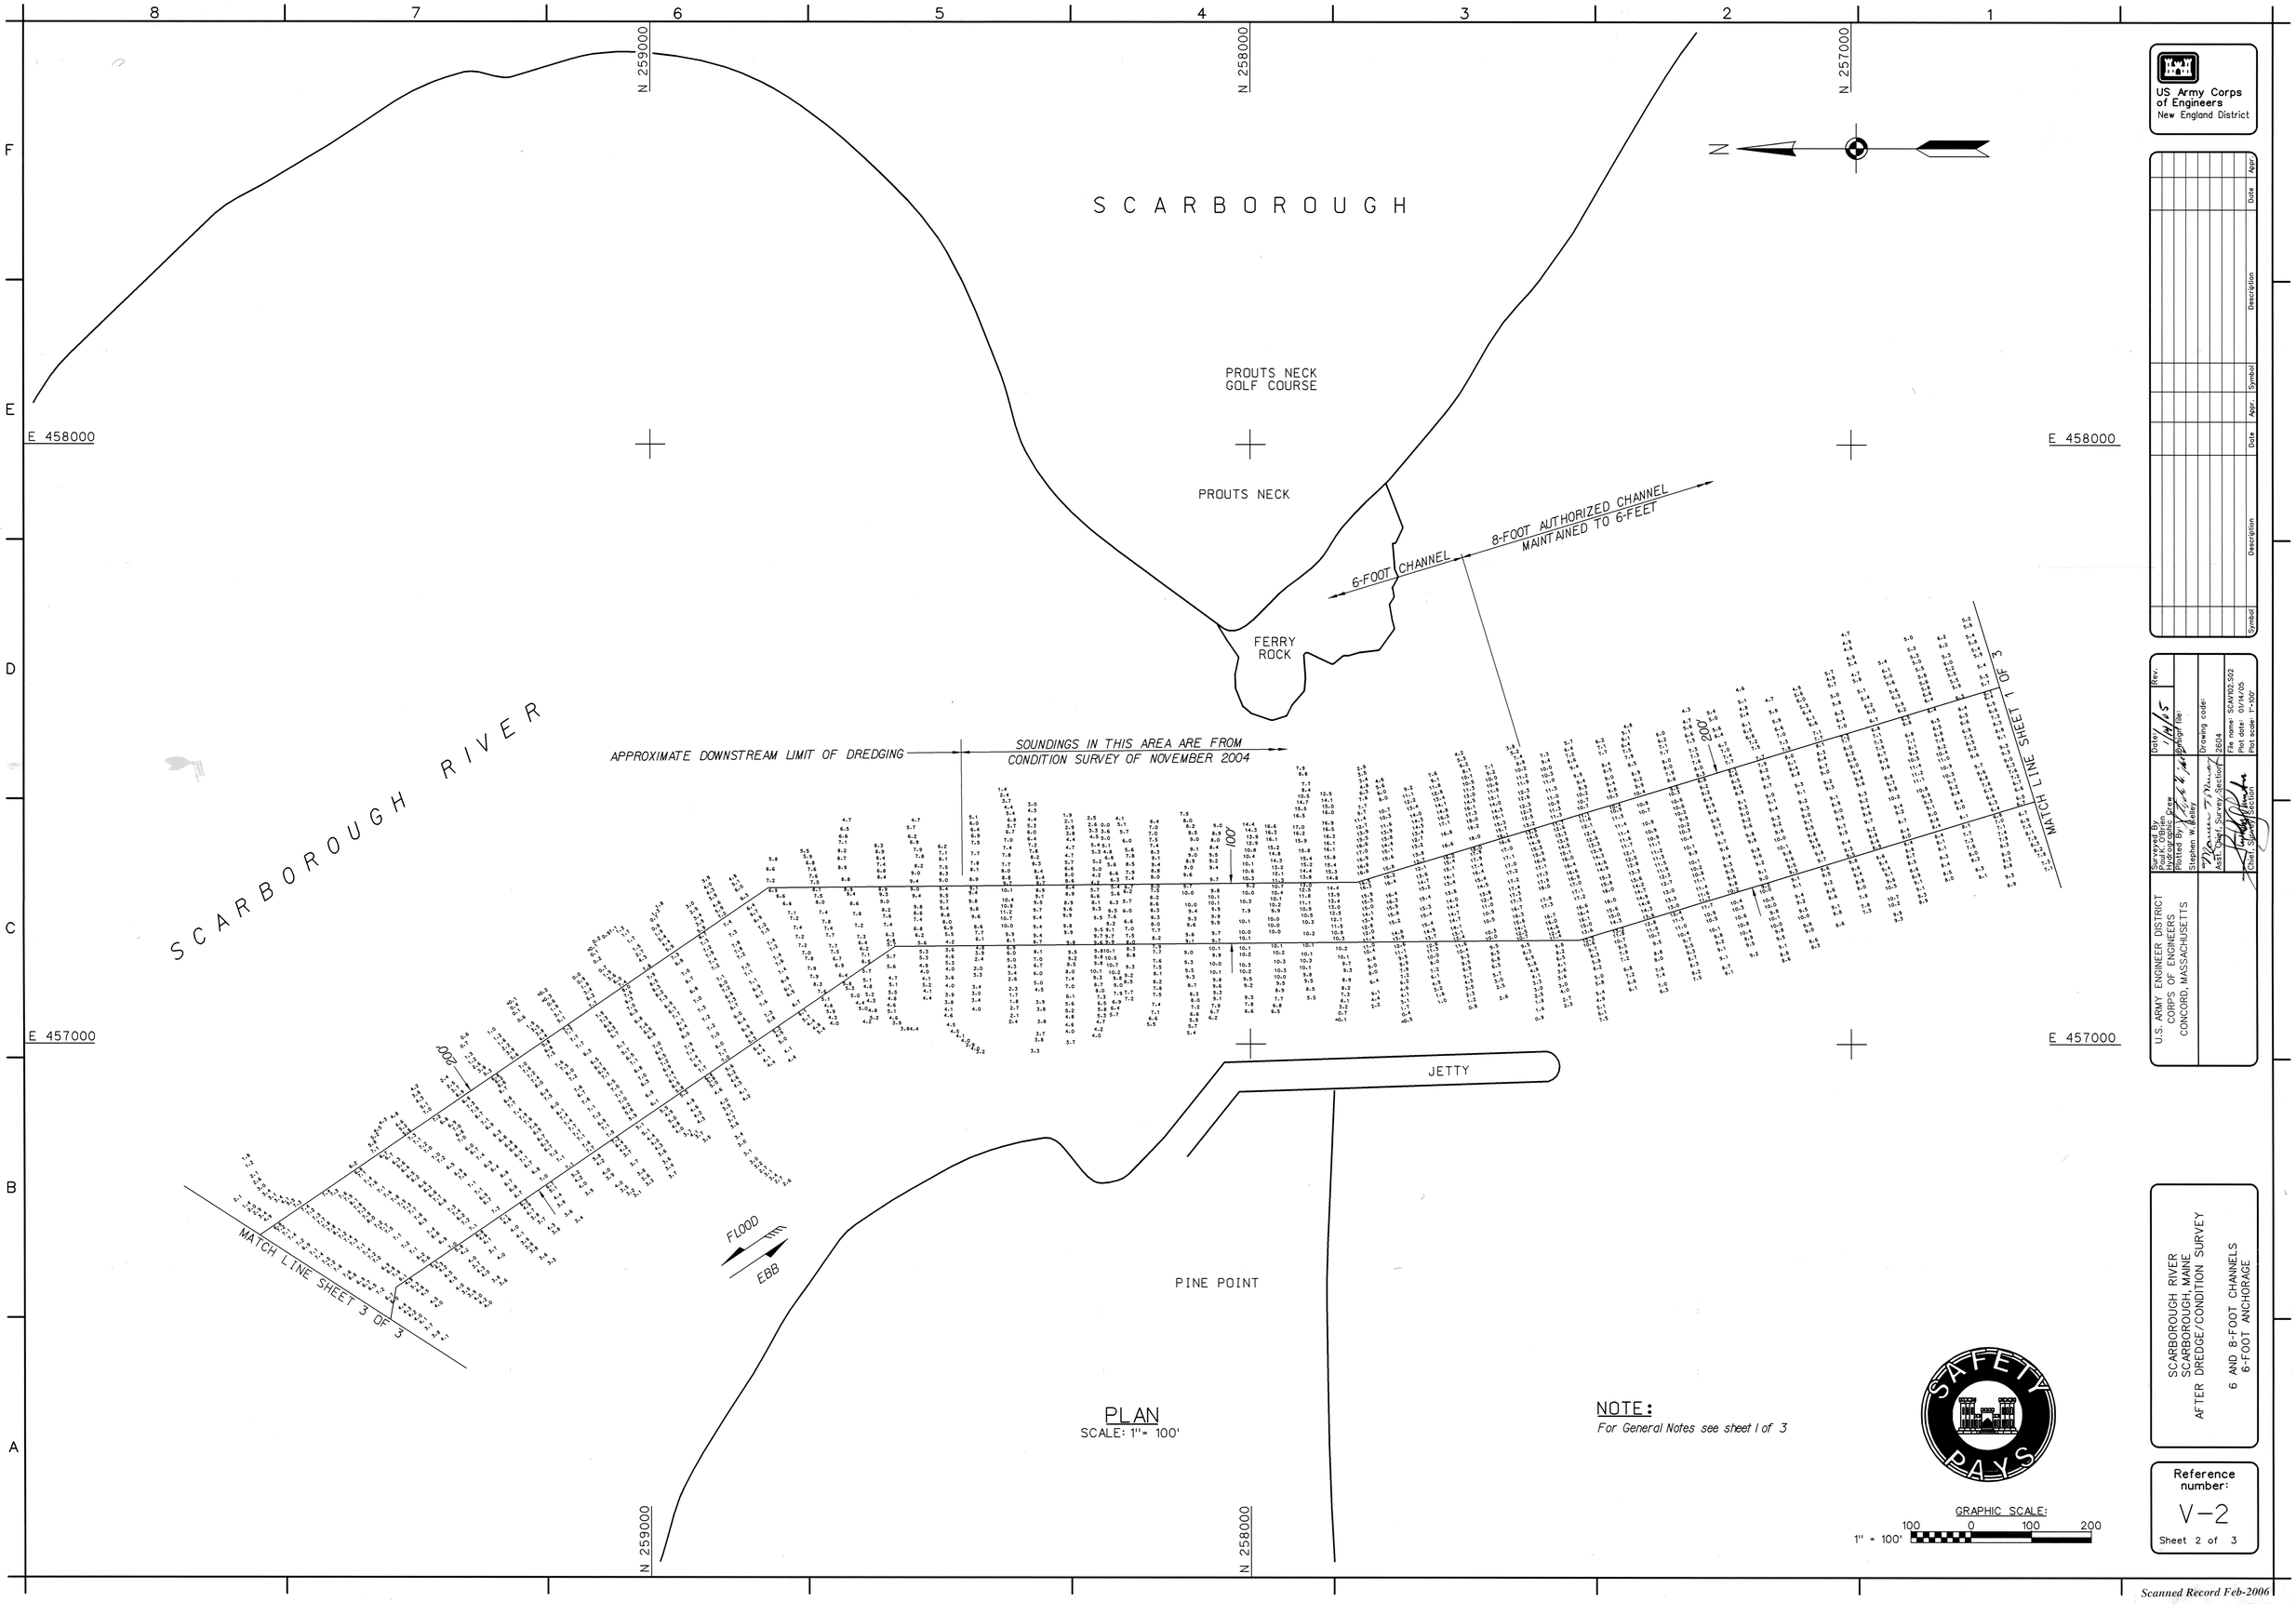

PLAN
SCALE: 1"= 100'

NOTE:
For General Notes see sheet 1 of 3

Scanned Record Feb-2006

Scanned Record Feb-2006