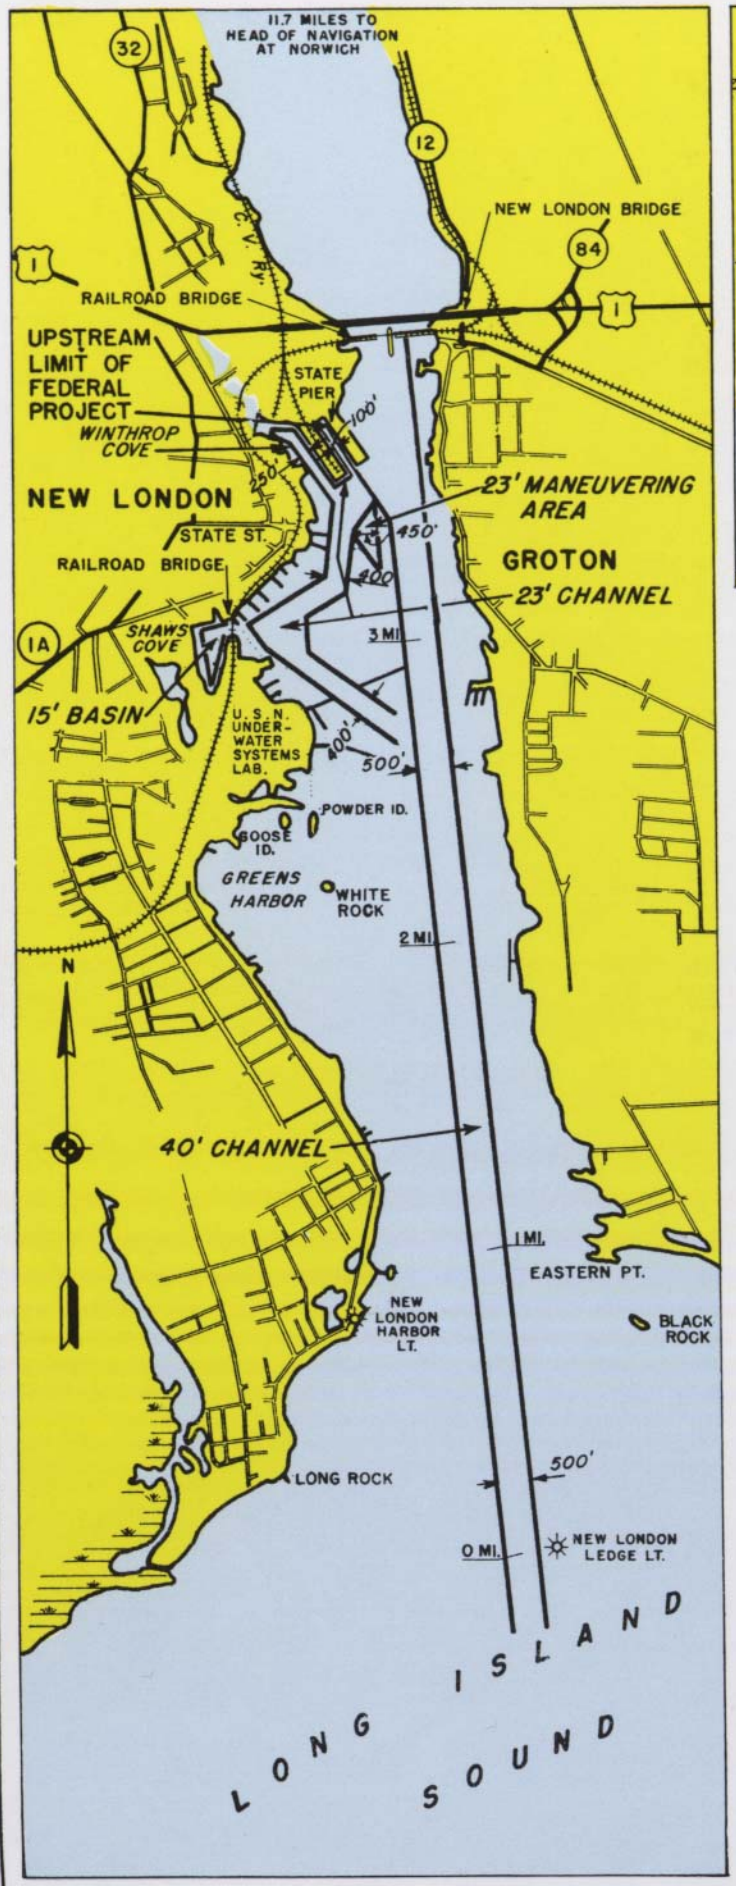

BRIDGE CLEARANCES

RAILROAD BRIDGE (BASCULE)

HOR. 151.5 ft.

VERT. 30.9 ft. M.H.W.

NEW LONDON HIGHWAY BRIDGE (FIXED)

HOR. 516 ft.

VERT. 135 ft.M.H.W. for middle width of 200 ft.

SHAWS COVE

RAILROAD BRIDGE (SWING)

HOR. 39.1 ft. Left Draw
45.5 ft. Right Draw

VERT. 3.7 ft. M.H.W.

NEW LONDON HARBOR, CONN.

30 SEPTEMBER 1988

IN 1 SHEET

SCALE IN FEET

2000 0 2000 4000

DEPARTMENT OF THE ARMY
NEW ENGLAND DIVISION, CORPS OF ENGINEERS
WALTHAM, MASS.