GENERAL NOTES:

1. LYNN HARBOR (CENAE_MA_12_LYN) SEE SHEET V-001 FOR REACH NAME: 22-FOOT BROAD SOUND REACH.

2. SEE SHEET V-002 FOR MATCH LINE A-A.

3. FOR HYDROGRAPHIC SURVEY INFORMATION SEE USACE HYDROGRAPHIC SURVEYS (EHYDRO) WEB SITE:

USACE DISTRICT	USACE CHANNEL	CHANNEL ID
NAE	LYNN HARBOR	CENAE_MA_12_LYN

4. COORDINATES SHOWN ARE BASED ON THE LAMBERT GRID SYSTEM FOR THE STATE OF MASSACHUSETTS MAINLAND ZONE (2001), NAD 1983 AND ARE BASED ON U.S. SURVEY FEET.

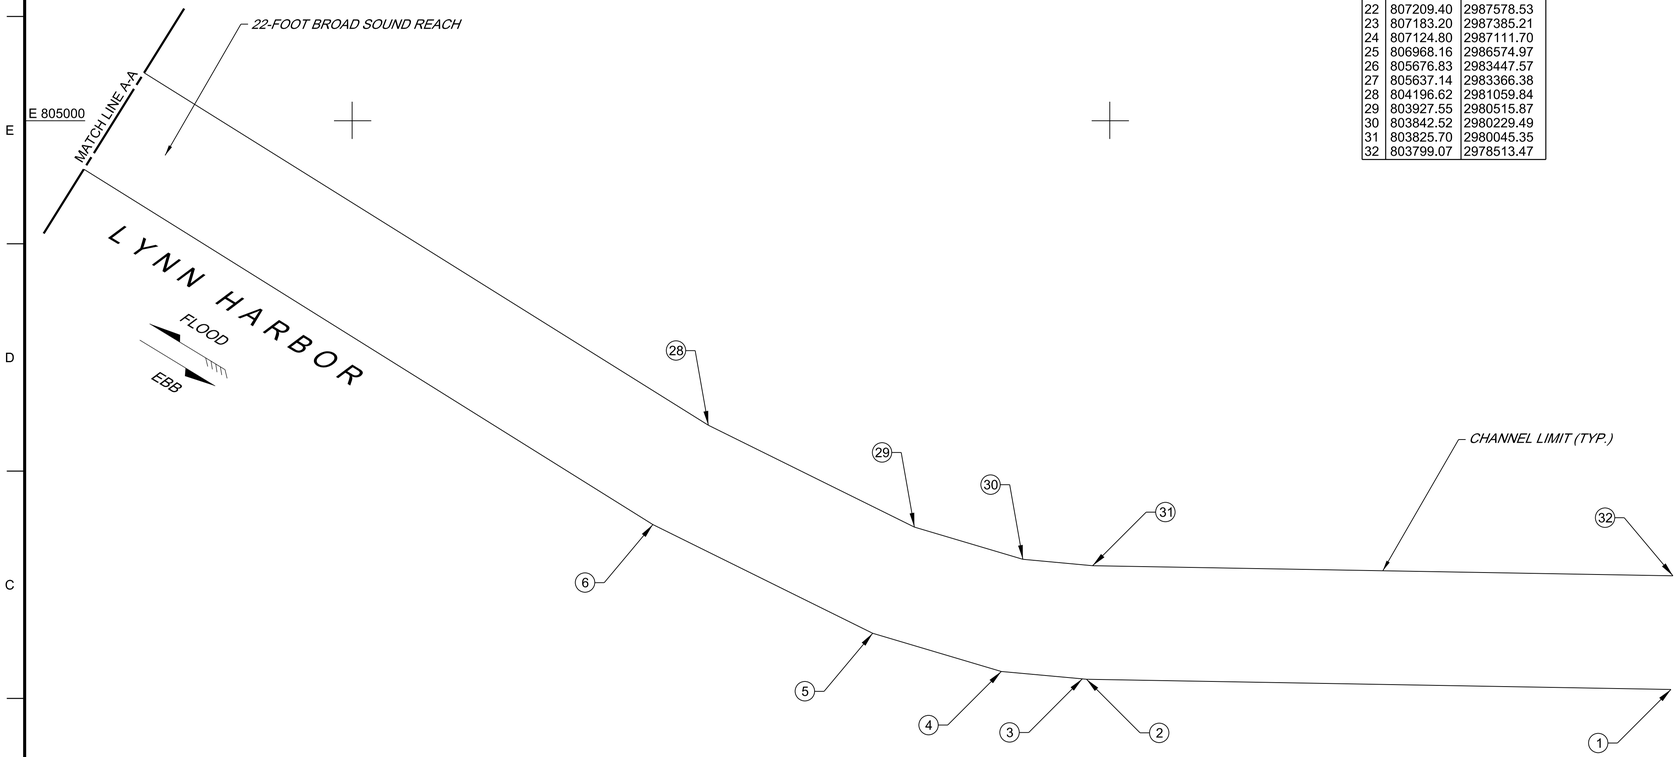

LYNN HARBOR
LYNN, MASSACHUSETTS
22-FOOT CHANNEL AND TURNING BASIN
MASSACHUSETTS (MAINLAND 2001)
STATE PLANE NAD 1983

#	EASTING	NORTHING
1	803499.11	2978518.69
2	803525.94	2980061.63
3	803526.94	2980072.63
4	803546.47	2980286.39
5	803647.27	2980625.87
6	803934.30	2981206.16
7	805374.45	2983512.11
8	805403.15	2983570.82
9	806684.70	2986674.53
10	806833.72	2987185.15
11	806887.45	2987436.75
12	806910.49	2987606.77
13	806955.23	2988438.69
14	806886.32	2988932.30
15	806162.77	2990975.15
16	805974.35	2991182.35
17	805930.79	2992211.19
18	806479.94	2992242.93
19	806540.76	2990806.51
20	807179.24	2989003.84
21	807256.35	2988451.49
22	807209.40	2987578.53
23	807183.20	2987385.21
24	807124.80	2987111.70
25	806968.16	2986574.97
26	805676.83	2983447.57
27	805637.14	2983366.38
28	804196.62	2981059.84
29	803927.55	2980515.87
30	803842.52	2980229.49
31	803825.70	2980045.35
32	803799.07	2978513.47

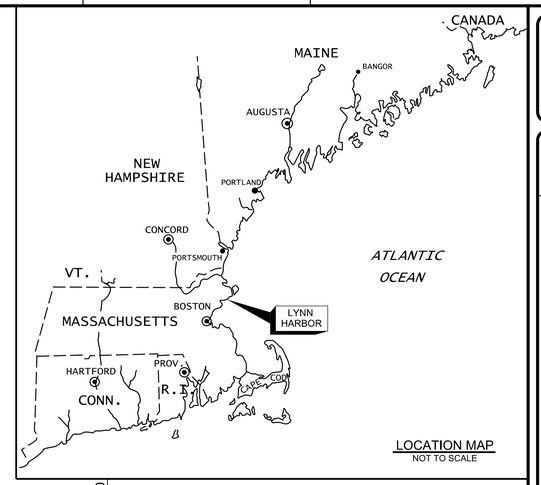

LOCATION MAP
NOT TO SCALE

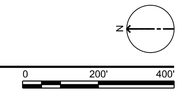

A1 GENERAL PLAN - PART A
SCALE: 1" = 200'

US Army Corps of Engineers®

MARK	DESCRIPTION	DATE

DWN BY: EMA | CHK BY: ZSM
REVIEWED BY:
Asst. Chief, Survey Sec.
APPROVED BY:
Chief, Survey Section
SIZE: ANSI D
ISSUE DATE:
SOLICITATION NO.:
CONTRACT NO.:
DRAWING CODE: MA_12_LYN_NP_2021
SCALE: 1:1
SHEET 1 OF 3

U.S. ARMY CORPS OF ENGINEERS
NEW ENGLAND DISTRICT
696 VIRGINIA ROAD
CONCORD, MA 01742-2751

LYNN HARBOR
LYNN, MASSACHUSETTS
FEDERAL NAVIGATION PROJECT

22-FOOT CHANNEL AND TURNING BASIN

SHEET ID
V-001

...\Lynn Harbor_2021_ Federal Navigation Project (MA_12_LYN_NP_2021)\ProjectData\CAD_BIM_Sheets\MA_12_LYN_NP_2021_V-001.dgn
11:45:00 AM 10/13/2021 PD: AEC_pdf.pltcfg DS: AEC_Screen.dscript