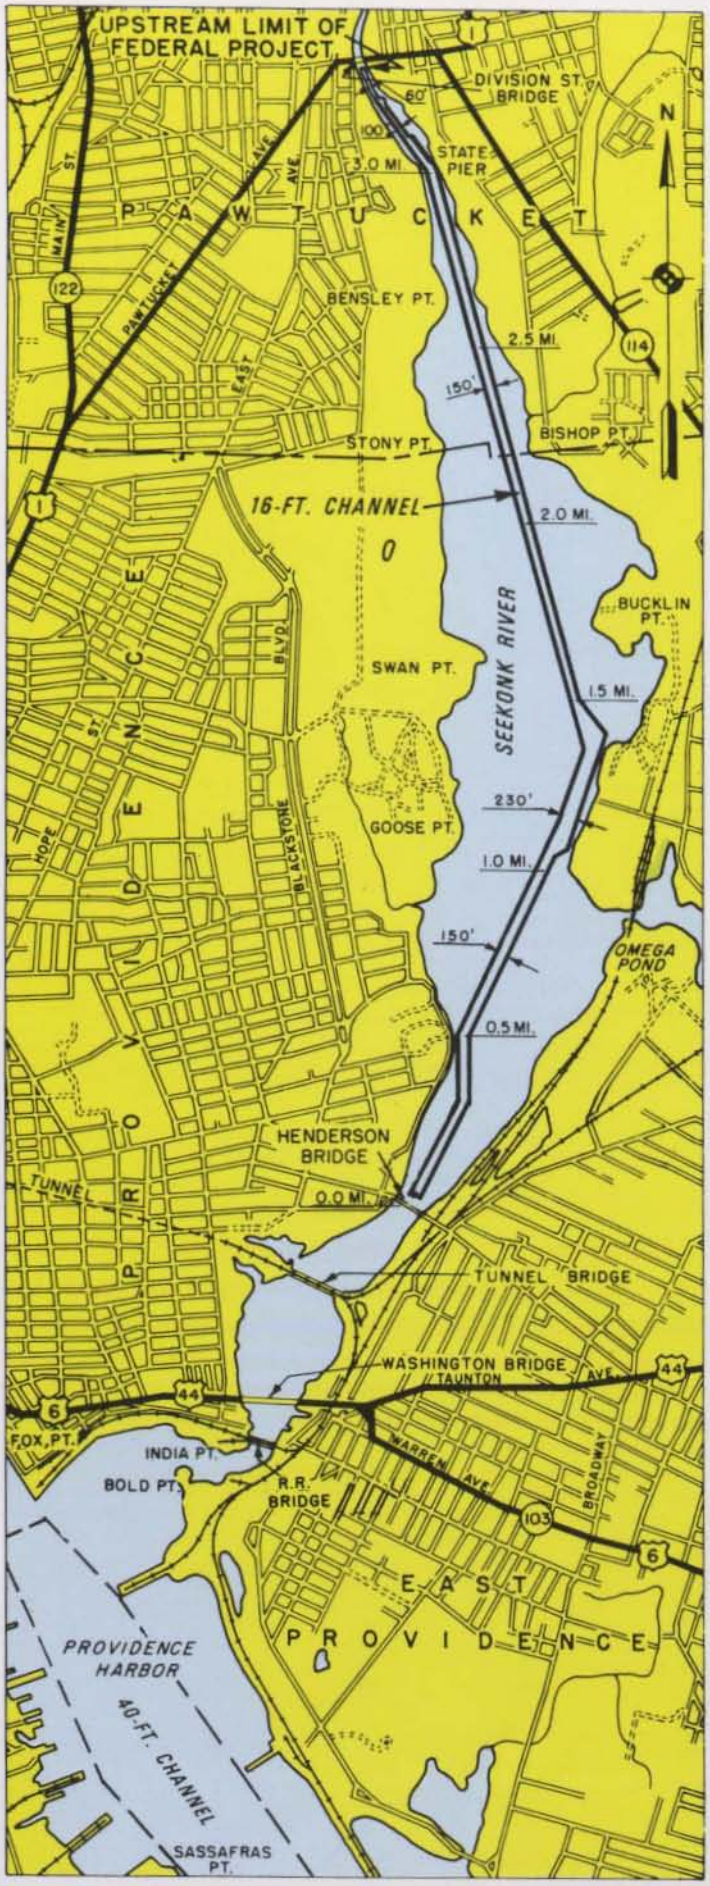

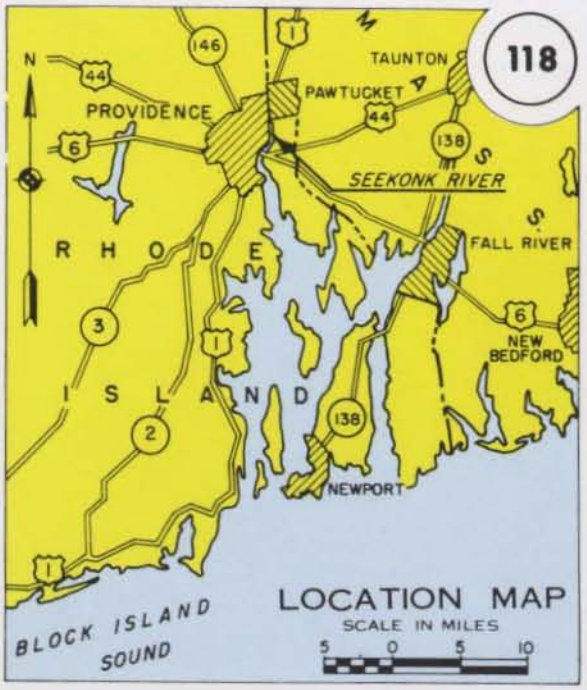

BRIDGE CLEARANCES

RAILROAD BRIDGE (SWING)
Hor. 83.0 ft., Left Draw
84.8 ft., Right Draw
Vert. 4.9 ft., M. H. W.

WASHINGTON BRIDGE (BASCULE)
Hor. 100 ft.
Vert. 40.7 ft., M. H. W.

TUNNEL BRIDGE. (BASCULE)
Hor. 92.4 ft.
Vert. 17.2 ft. M. H. W.

HENDERSON (NEW RED) BRIDGE (FIXED)
Hor. 100 ft.
Vert. 42 ft. M. H. W.

DIVISION ST. BRIDGE (FIXED)
Hor. 50 ft., Left Draw
50 ft., Right Draw
Vert. 30 ft. M. H. W.

SEEKONK RIVER, R. I.

30 SEPTEMBER 1988

IN 1 SHEET SCALE IN FEET
1000 0 1000 2000 3000 4000

DEPARTMENT OF THE ARMY
NEW ENGLAND DIVISION, CORPS OF ENGINEERS
WALTHAM, MASS.