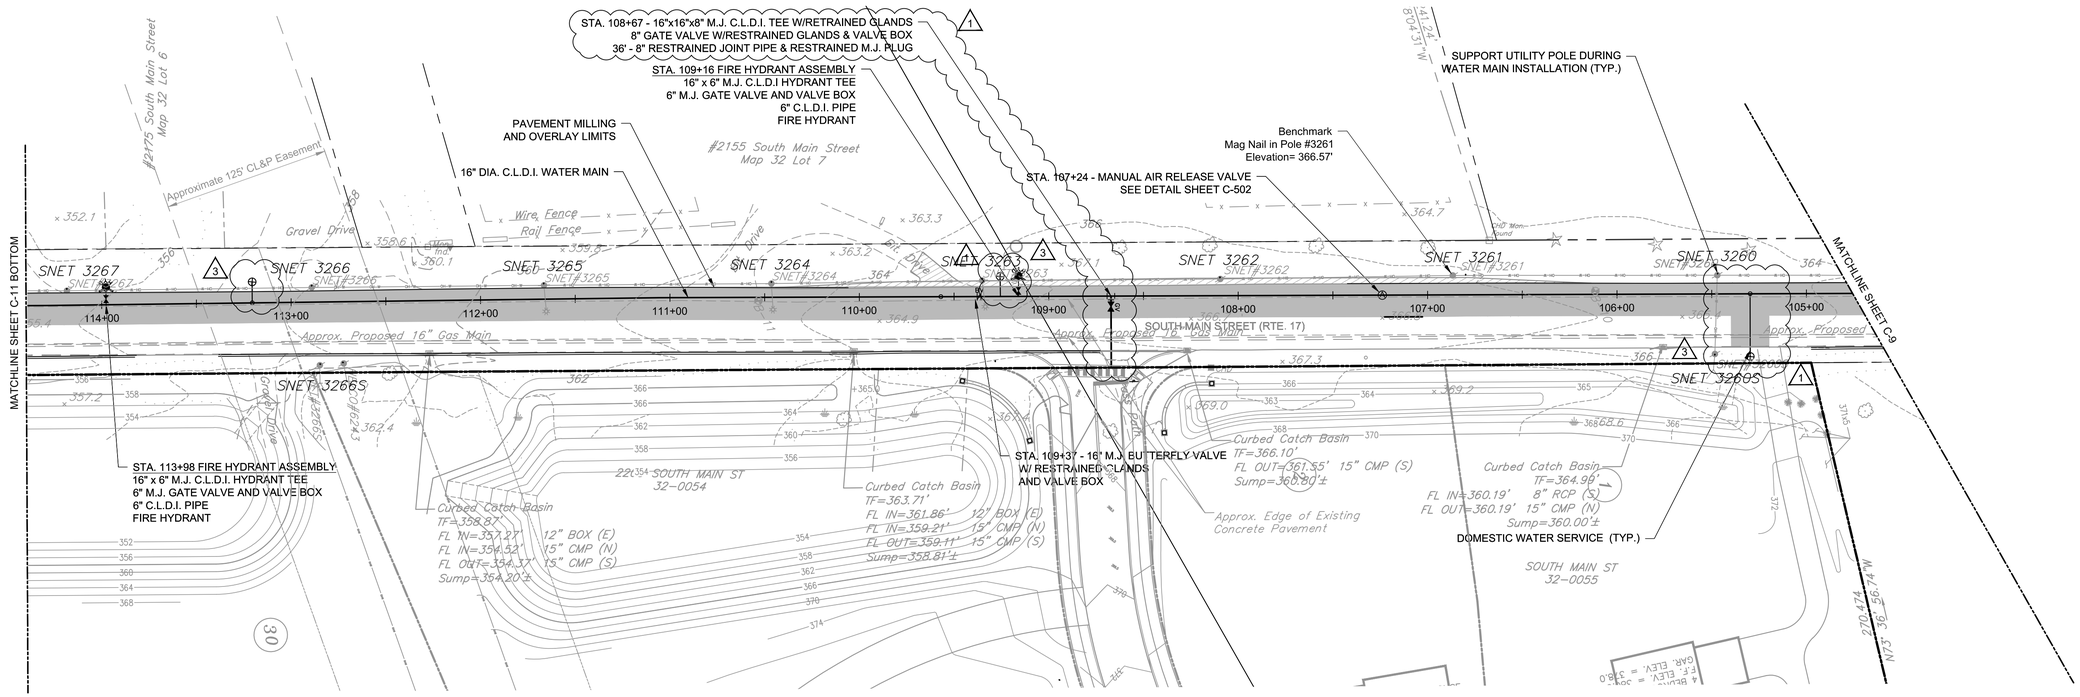

NOTE:
1. REFER TO SHEET M-109 FOR WATER METER VAULT DETAILS AND PAYMENT LIMITS.
2. REFER TO SHEET C-47 FOR WATER METER VAULT ENLARGED PLAN.

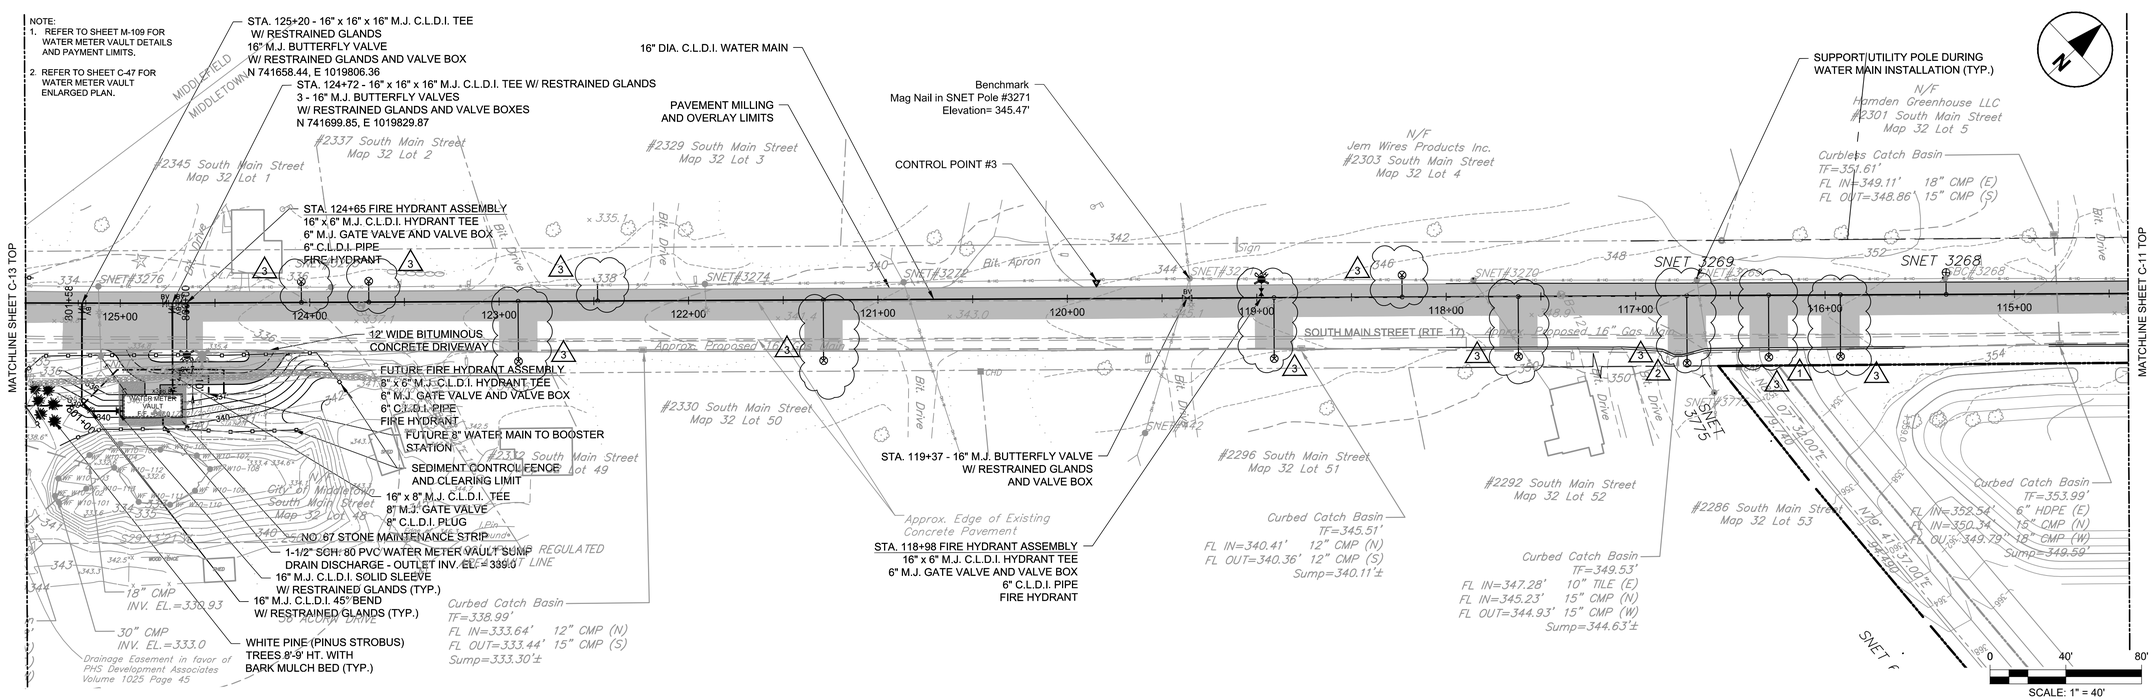

SCALE: 1" = 40'

100% SUBMITTAL

MARK	DATE	MADE BY	CHECKED	DESCRIPTION
REV 3	MAY 2020	RB	RB	ADJUST CURB STOP LOCATIONS
REV 2	APR 2020	RB	RB	ADD WATER SERVICE LOCATION
REV 1	SEPT 2019	RB	RB	REVISE WATER SERVICE LOCATIONS

REVISIONS

AECOM
AECOM, INC.
100 FOUNTAIN HOUSE DRIVE
ROCKY HILL, CT 06067
PHONE (860) 263-3800

EPA CONTRACT NO. EP-S1-06-01
DURHAM MEADOWS WATERLINE RD
DURHAM AND MIDDLETOWN, CONNECTICUT
TASK ORDER NO. 0060-RD-RD-01D5

CITY OF MIDDLETOWN
PLAN - SOUTH MAIN STREET (ROUTE 17)
STA. 104+76 TO STA. 125+50

PROJECT NO:	60275749
CAD DWG FILE:	CZ-DUR-011
DESIGNED BY:	KPR
DRAWN BY:	KPR
DEPT CHECK:	GRS
PROJ CHECK:	RMB
DATE:	APRIL 2018
SCALE:	AS NOTED

C-11

ANSI D — 4-May-20