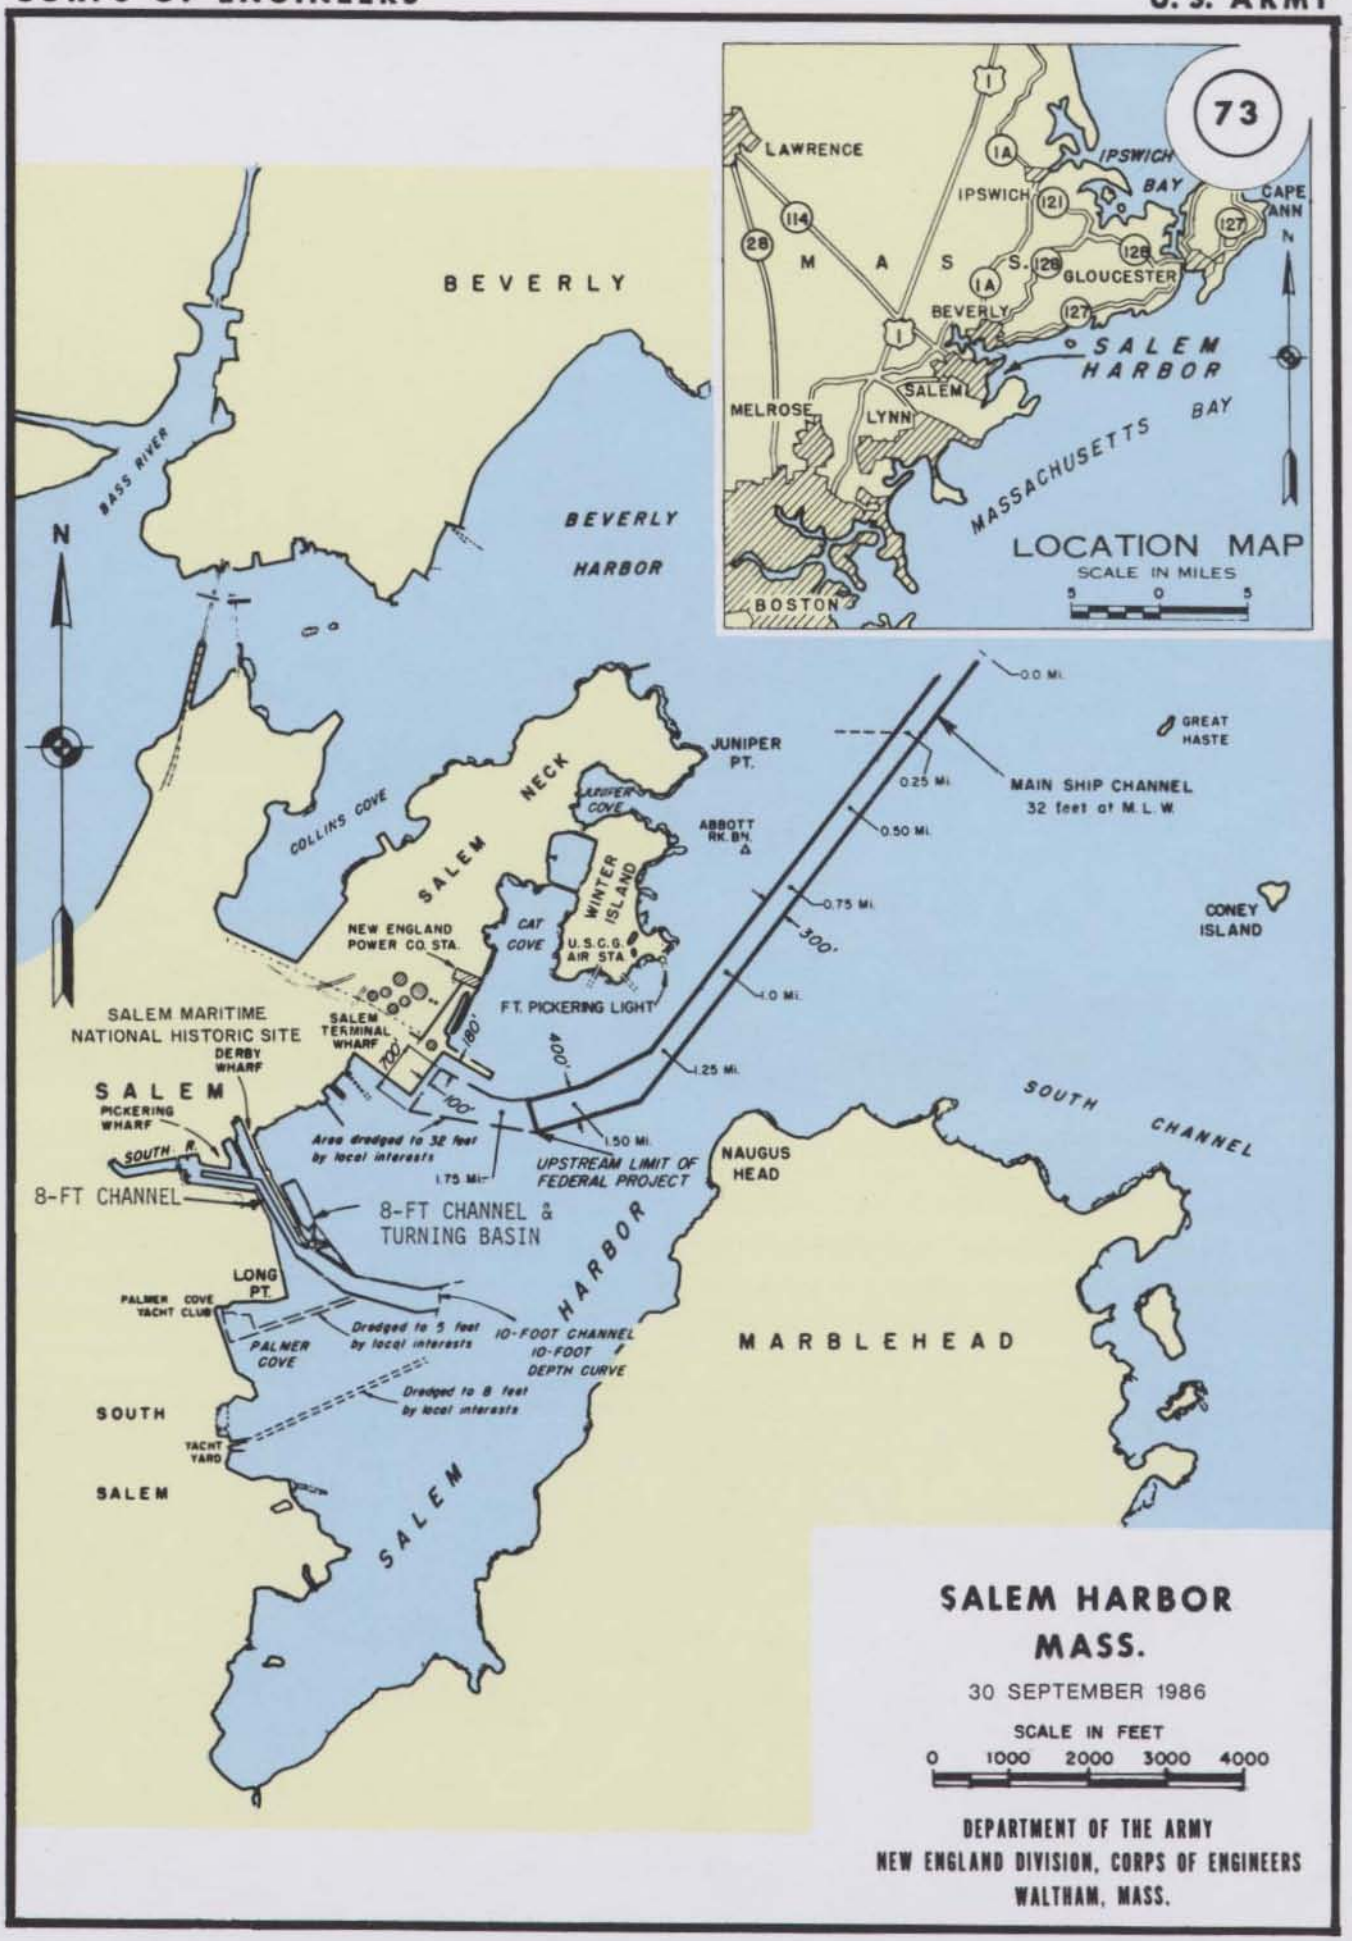

SALEM HARBOR
MASS.

30 SEPTEMBER 1986

SCALE IN FEET
0 1000 2000 3000 4000

DEPARTMENT OF THE ARMY
NEW ENGLAND DIVISION, CORPS OF ENGINEERS
WALTHAM, MASS.