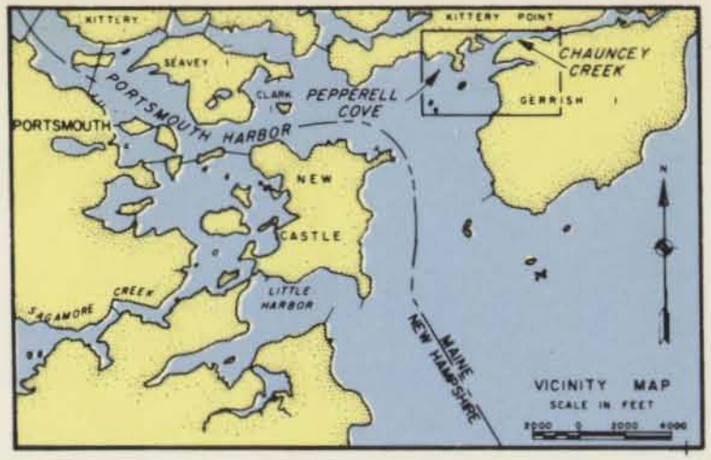

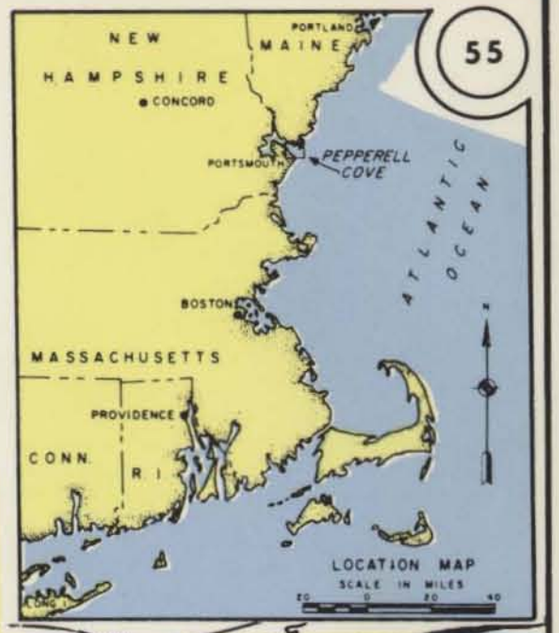

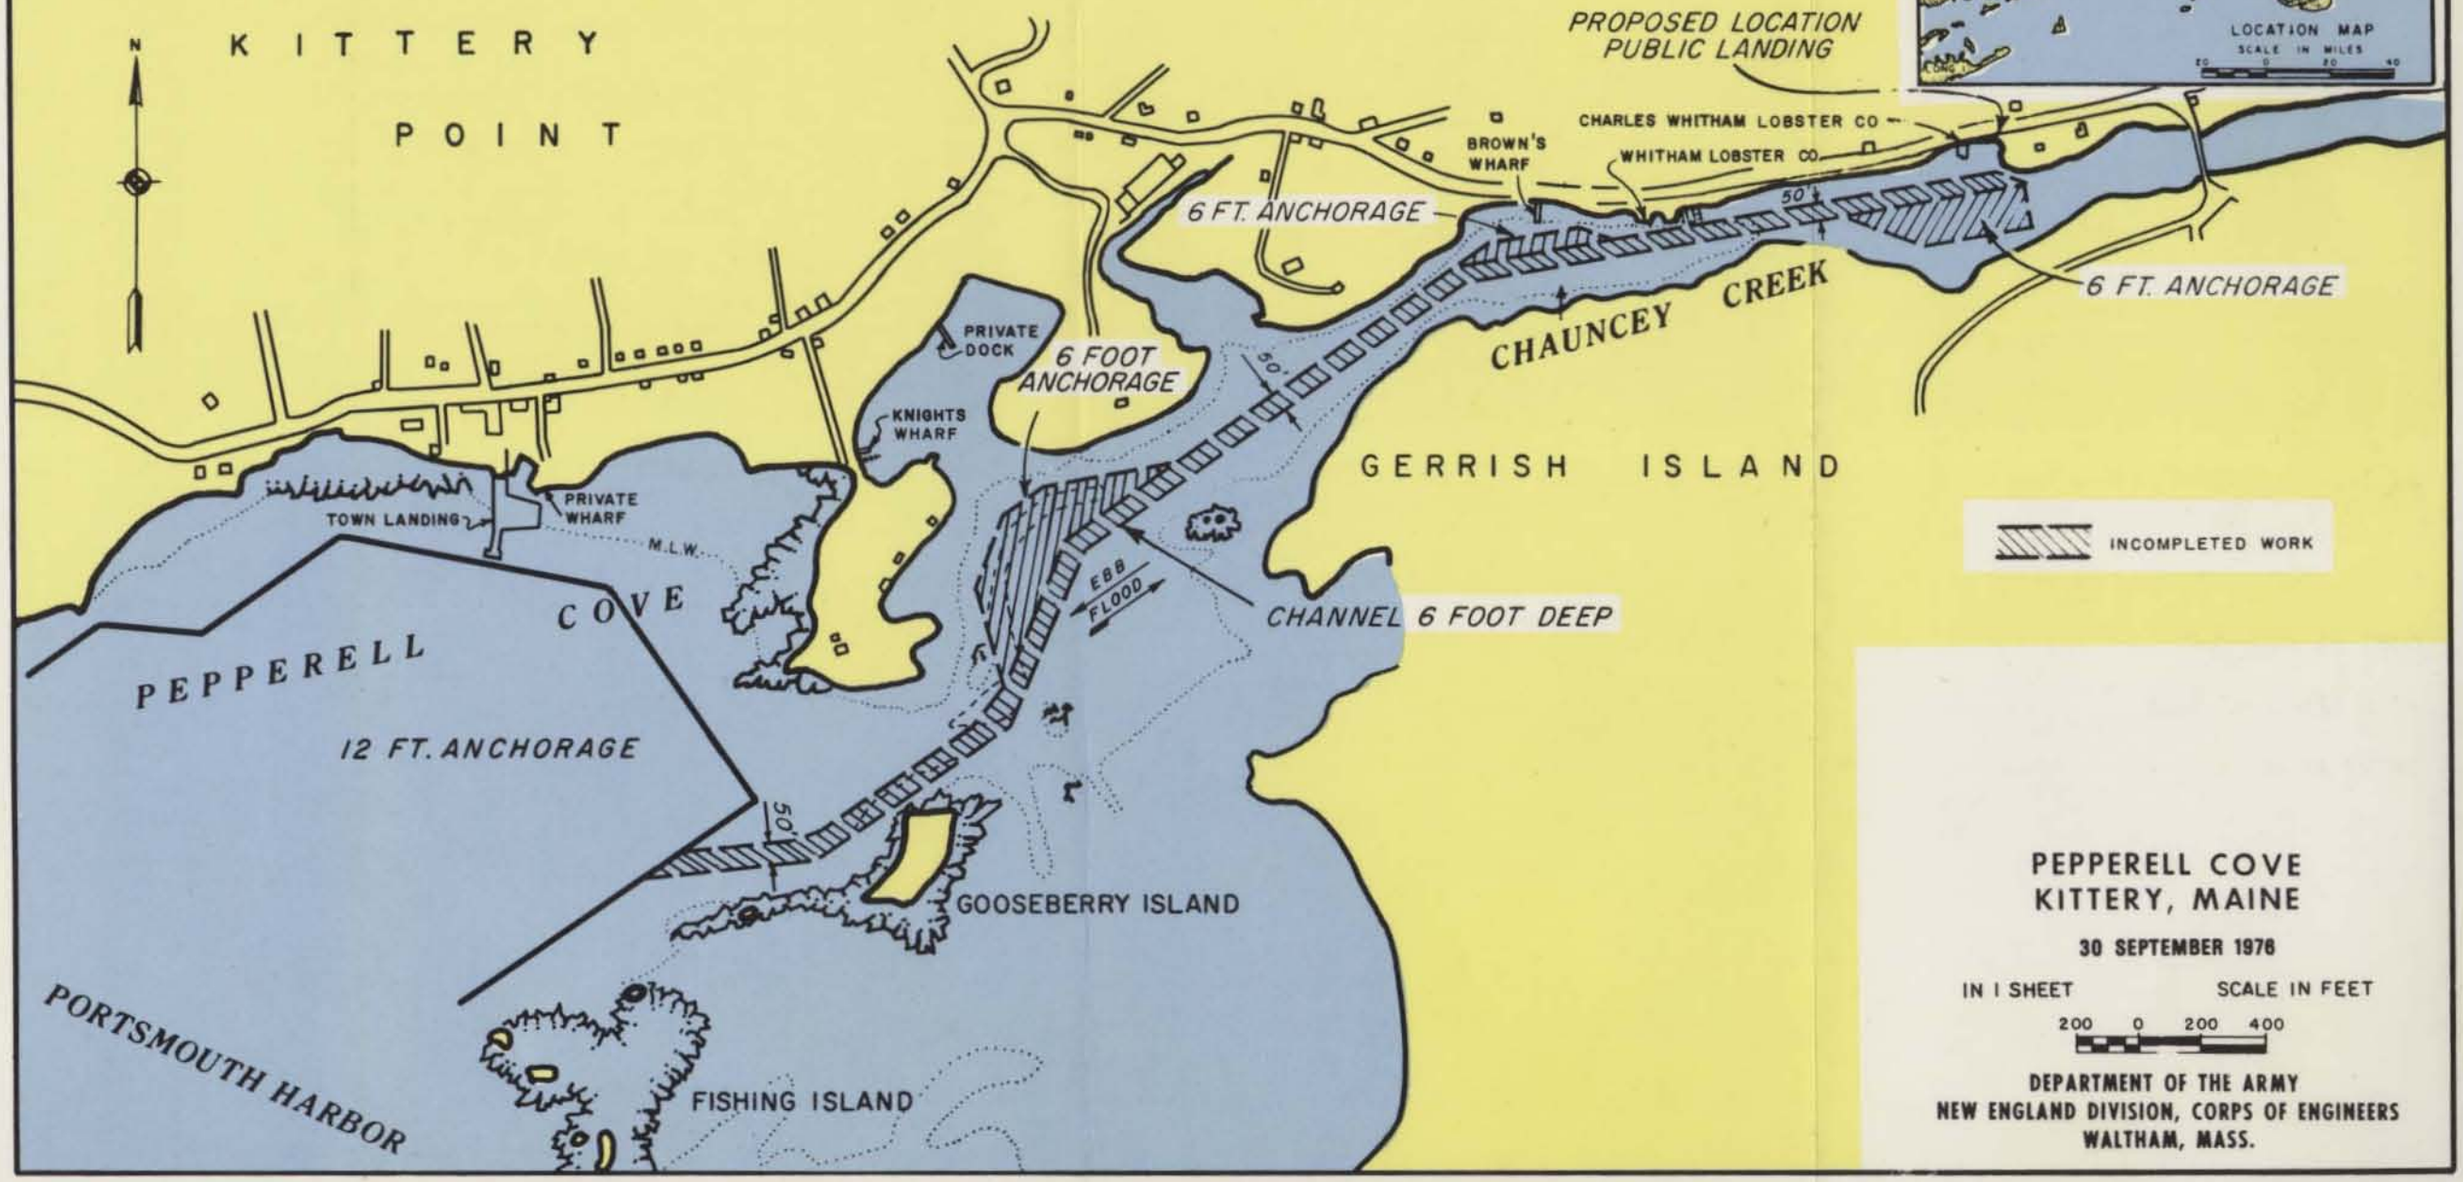

PEPPERELL COVE
KITTERY, MAINE

30 SEPTEMBER 1976

IN 1 SHEET SCALE IN FEET

200 0 200 400

DEPARTMENT OF THE ARMY
NEW ENGLAND DIVISION, CORPS OF ENGINEERS
WALTHAM, MASS.