CORPS OF ENGINEERS — U. S. ARMY

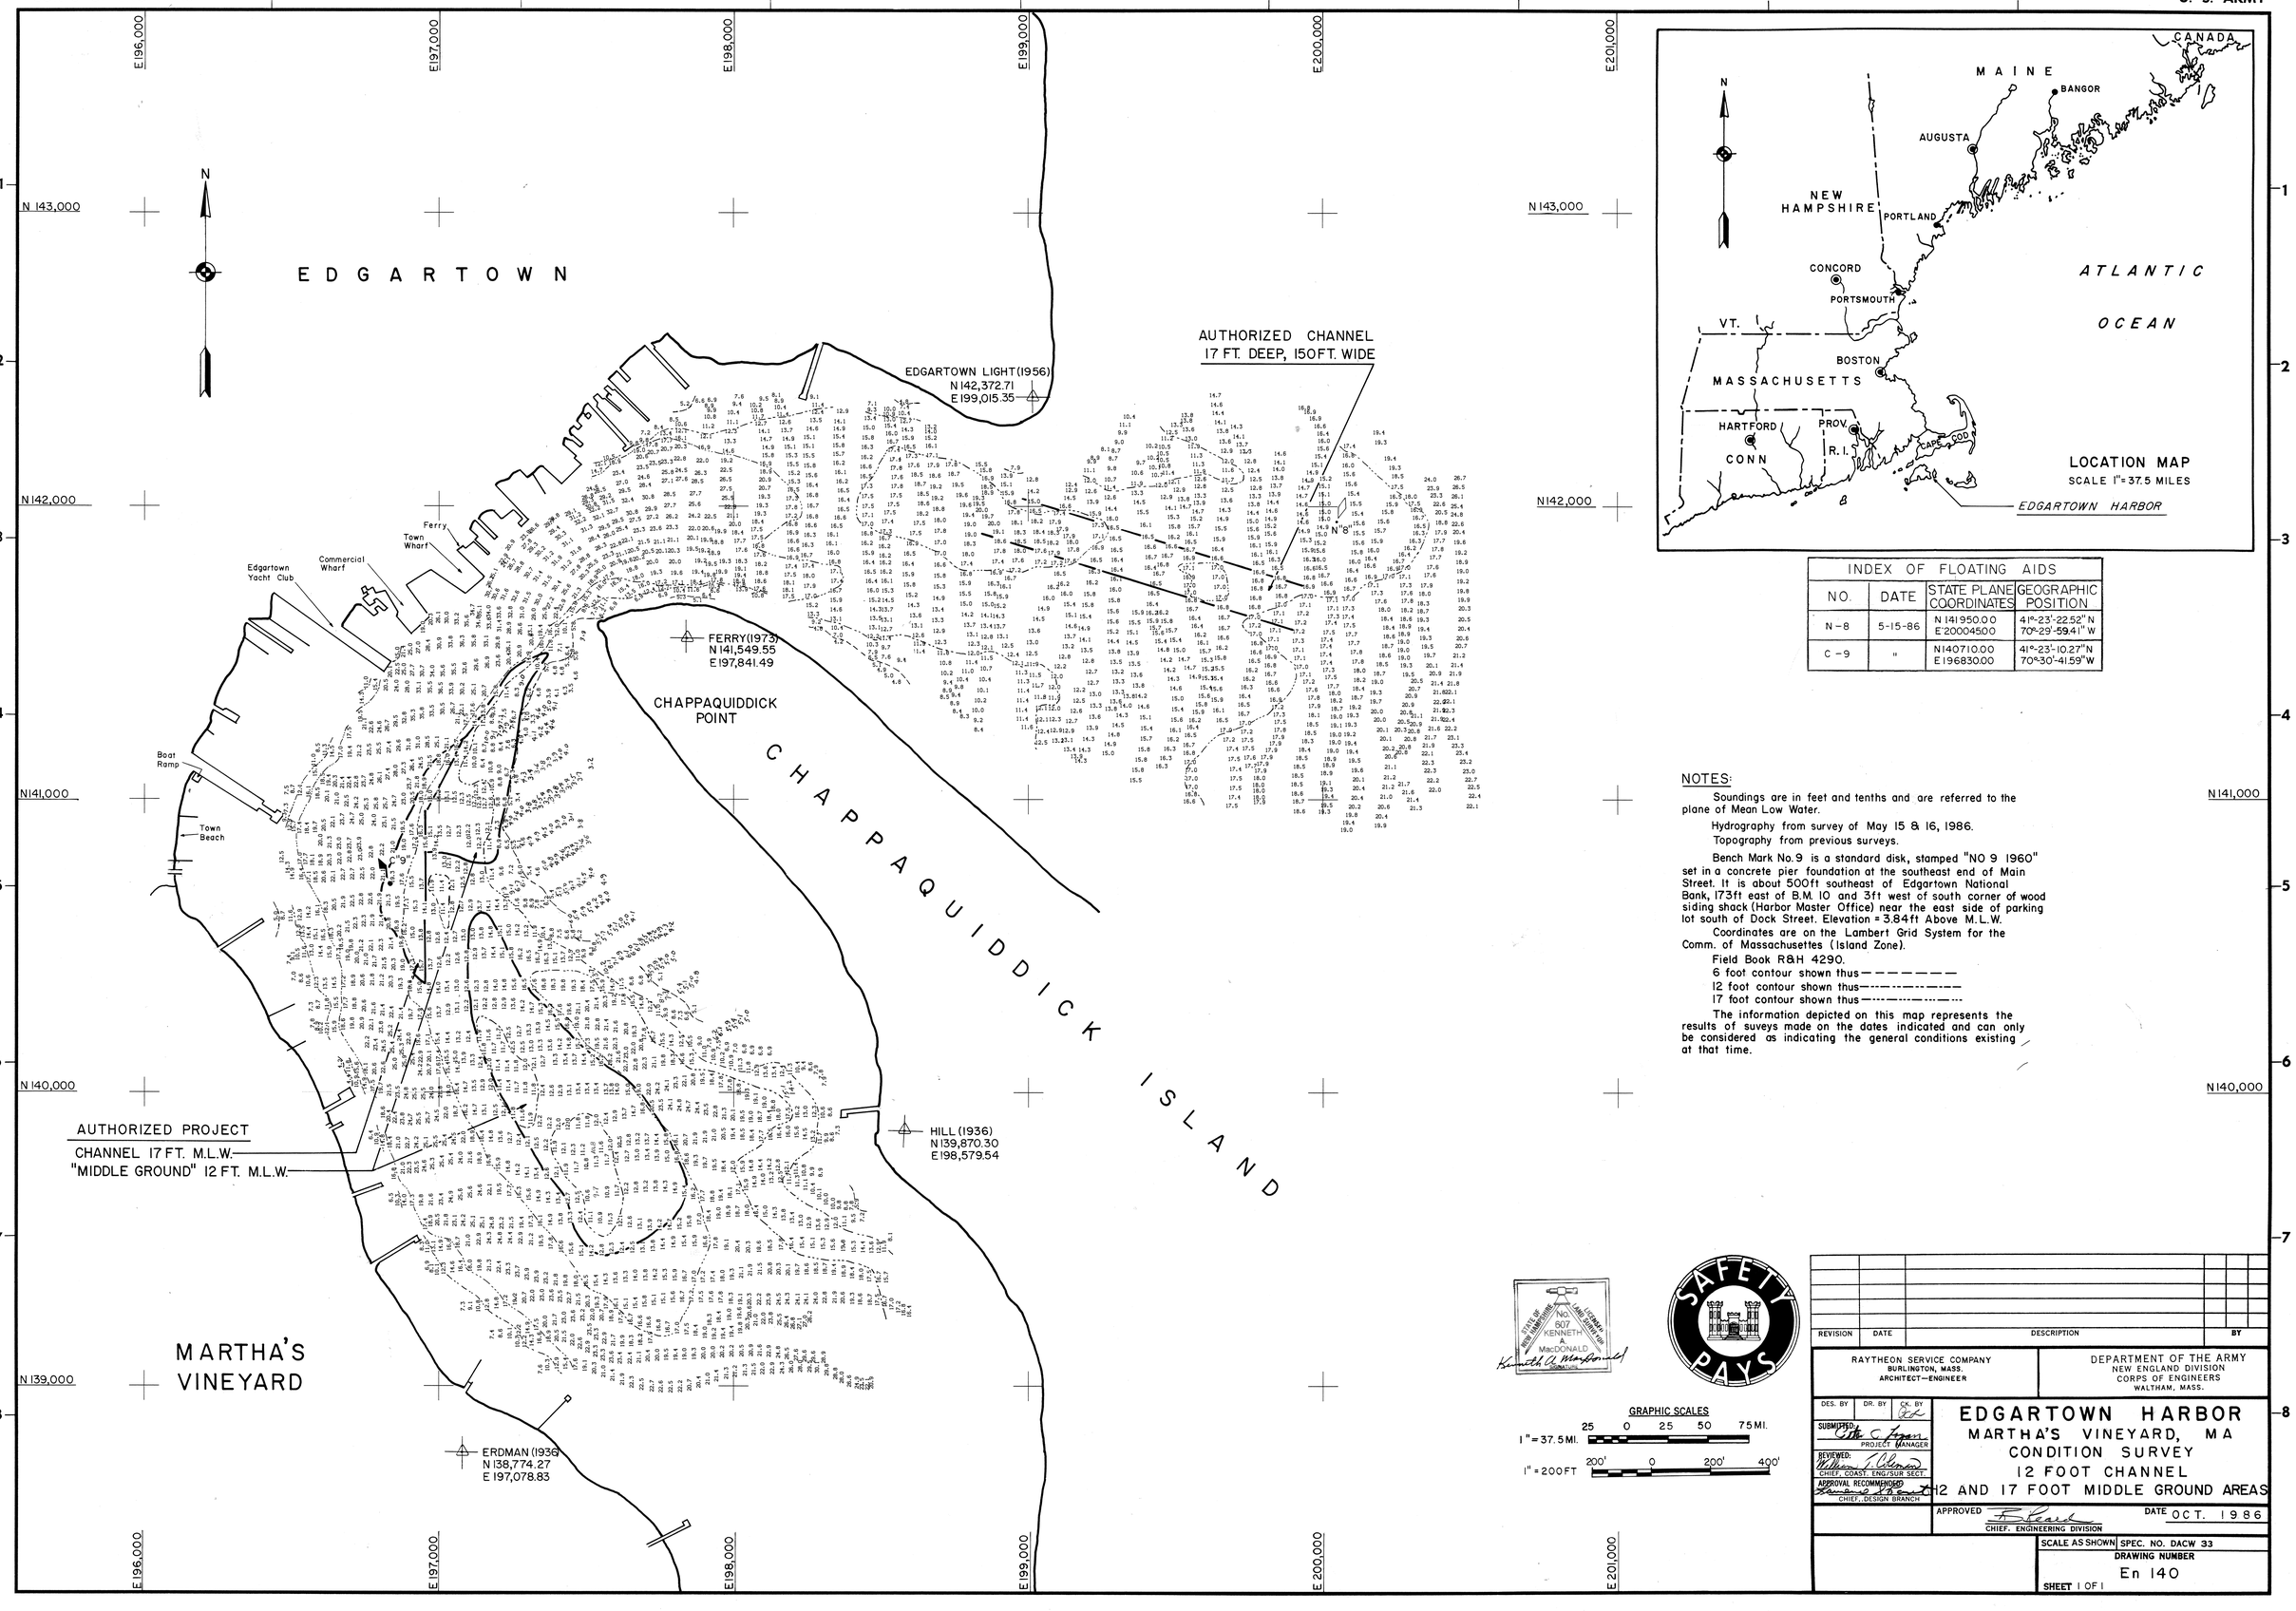

INDEX OF FLOATING AIDS			
NO.	DATE	STATE PLANE COORDINATES	GEOGRAPHIC POSITION
N-8	5-15-86	N 141950.00 E 20004500	41°-23'-22.52" N 70°-29'-59.41" W
C-9	"	N 140710.00 E 196830.00	41°-23'-10.27" N 70°-30'-41.59" W

NOTES:

Soundings are in feet and tenths and are referred to the plane of Mean Low Water.

Hydrography from survey of May 15 & 16, 1986.

Topography from previous surveys.

Bench Mark No. 9 is a standard disk, stamped "NO 9 1960" set in a concrete pier foundation at the southeast end of Main Street. It is about 500 ft southeast of Edgartown National Bank, 173 ft east of B.M. 10 and 3 ft west of south corner of wood siding shack (Harbor Master Office) near the east side of parking lot south of Dock Street. Elevation = 3.84 ft Above M.L.W.

Coordinates are on the Lambert Grid System for the Comm. of Massachusettes (Island Zone).

Field Book R&H 4290.

6 foot contour shown thus — — — — — — —

12 foot contour shown thus —·—·—·—·—·—

17 foot contour shown thus —··—··—··—··—

The information depicted on this map represents the results of surveys made on the dates indicated and can only be considered as indicating the general conditions existing at that time.

STATE OF MASSACHUSETTS — LICENSED LAND SURVEYOR — No. 507 — KENNETH A. MacDONALD — SIGNATURE

SAFETY PAYS

GRAPHIC SCALES

1" = 37.5 MI. — 25 0 25 50 75 MI.

1" = 200 FT — 200' 0 200' 400'

REVISION	DATE	DESCRIPTION	BY

RAYTHEON SERVICE COMPANY
BURLINGTON, MASS.
ARCHITECT—ENGINEER

DEPARTMENT OF THE ARMY
NEW ENGLAND DIVISION
CORPS OF ENGINEERS
WALTHAM, MASS.

DES. BY: DR. BY: CK. BY:

SUBMITTED: PROJECT MANAGER

REVIEWED: CHIEF, COAST. ENG/SUR SECT.

APPROVAL RECOMMENDED: CHIEF, DESIGN BRANCH

APPROVED: CHIEF, ENGINEERING DIVISION

EDGARTOWN HARBOR
MARTHA'S VINEYARD, MA
CONDITION SURVEY
12 FOOT CHANNEL
12 AND 17 FOOT MIDDLE GROUND AREAS

DATE OCT. 1986

SCALE AS SHOWN

SPEC. NO. DACW 33

DRAWING NUMBER En 140

SHEET 1 OF 1

MAKEPEACE P-6164