8 7 6 5 4 3 2 1

F E D C B A

E 800500 E 801000 E 801500

N 603500 N 603000

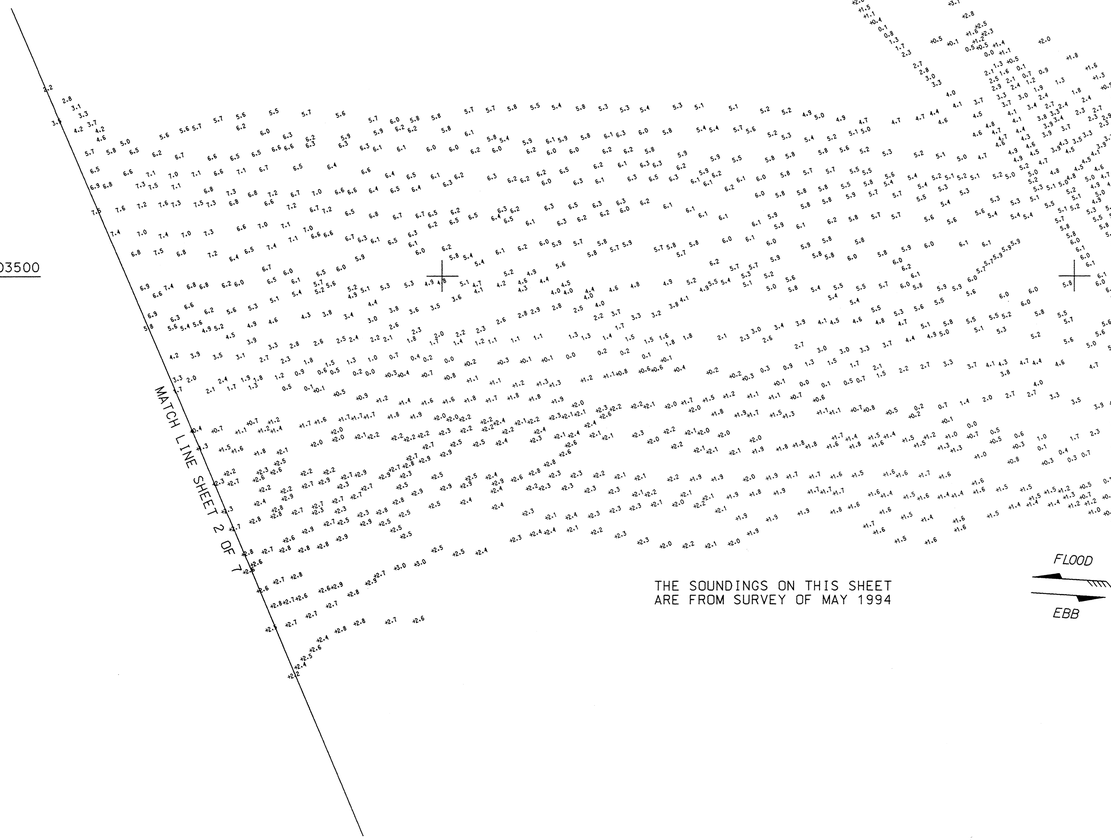

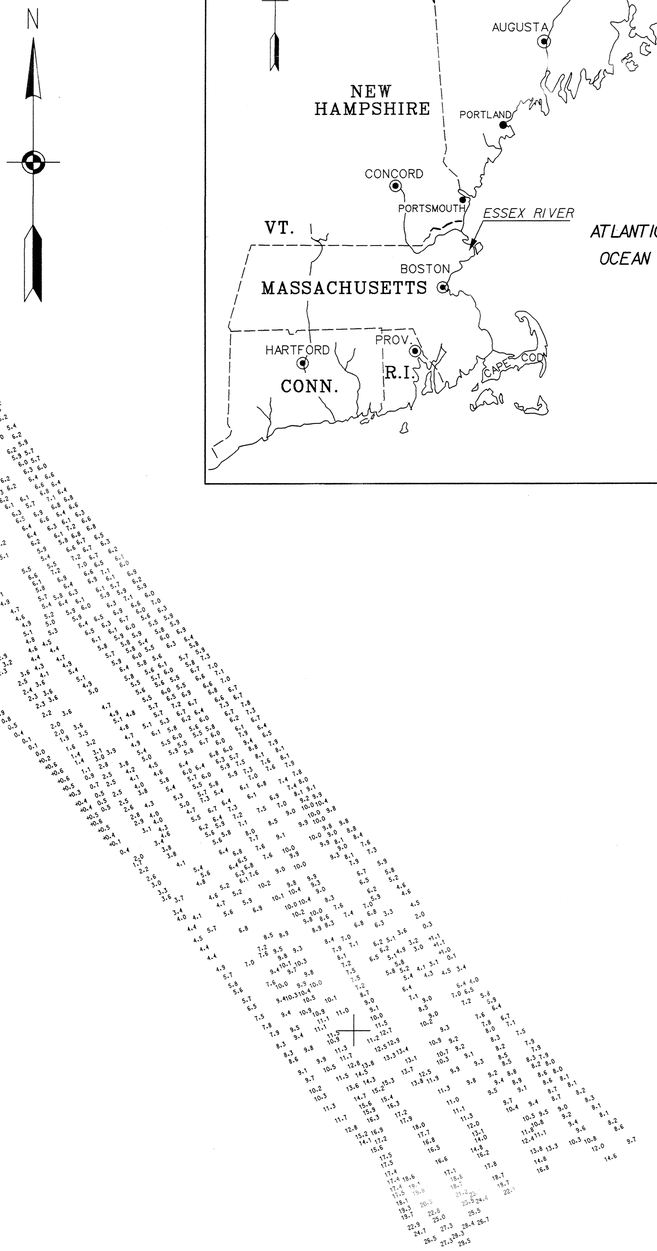

THE SOUNDINGS ON THIS SHEET ARE FROM SURVEY OF MAY 1994

FLOOD

EBB

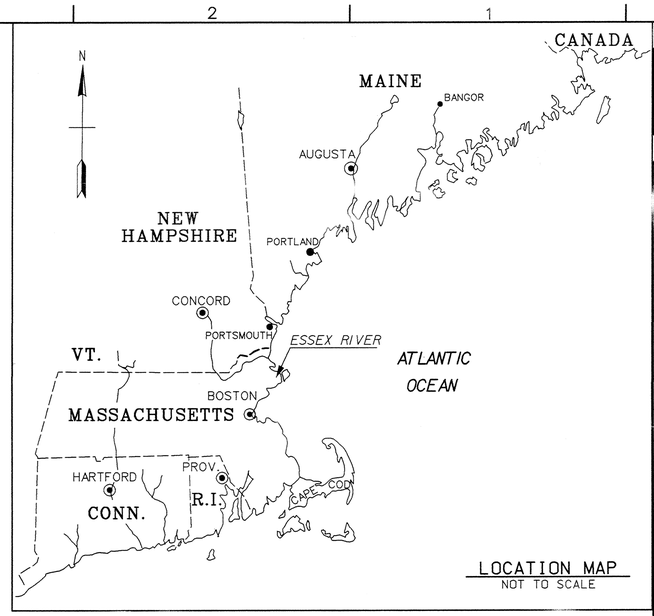

LOCATION MAP
NOT TO SCALE

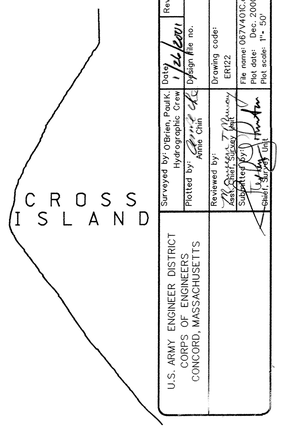

GENERAL NOTES:

1. Soundings are in feet and tenths and are referred to the plane of Mean Lower Low Water (MLLW) for sheets 2 thru 7. Sheet 1 is based on a previous survey and referred to MLW.
2. Topography from previous surveys, and NOAA Chart No. 13274. All topography, including shoreline, bridges, piers, etc. is located approximate unless otherwise noted and should be used for general reference only.
3. Bench Mark Data: Bench Mark 1771 B (1994) is a NOS Tidal Station Disk set in the concrete apron fronting the concrete service building on the Essex Marina property, 19.4 meters (63.6 ft) SW of the NE corner of the service building, 1.9 meters (6.2 ft) NE of the SW same building, 0.7 meters (2.3 ft) east of the west edge of the concrete apron, and 0.2 meters (0.7 ft) west of the west face of the building. Elevation is 14.51 feet above MLLW. (14.18 feet above MLW).
4. Coordinates are based on the Lambert Grid System For the Commonwealth of Massachusetts (Mainland Zone) & NAD 1927.
5. The sounding information depicted on these maps represents the SHOALEST soundings of those obtained from hydrographic surveys conducted during April & May 2000 & May 1994.
6. The sounding information depicted on these maps should NOT be used to determine volumes.
7. The information depicted on these maps represents the results of surveys made on the dates indicated, and can only be considered as indicating the general conditions existing at that time.
8. Field books: R & H 3445 & 3435.
   Depthsounder rolls: 00-468-01 thru 00-468-05.
   See NOAA Chart No. 13274

PLAN
SCALE: 1"=50'

GRAPHIC SCALE:
1"=50 FEET 50' 0 50' 100'

US Army Corps of Engineers
New England District

Symbol	Description	Date	Appr.

Surveyed by: O'Brien, Poulik, Hydrographic Crew
Plotted by: Annie Chan
Reviewed by: Chief, Coastal Section
Submitted by: Chief, Navigation Section
Approved by: Chief, Operations Division

Date: 1/14/2000
Design file no.
Drawing code: EN122
File name: 603X400C.dgn
Plot scale: 1" = 50'
Plot date: 1/14/2000
Rev.

U.S. ARMY ENGINEER DISTRICT
CORPS OF ENGINEERS
CONCORD, MASSACHUSETTS

ESSEX RIVER
MASSACHUSETTS
CONDITION SURVEY
4 FOOT CHANNEL

Reference number:
Sv-1
Sheet 1 of 7

SAFETY PAYS

8 7 6 5 4 3 2 1

F E D C B A

E 799000 E 799500 E 800000

N 603000 N 602500

Bull Island

N

FLOOD EBB

4 - FOOT CHANNEL

60'

MATCH LINE SHEET 3 OF 7

MATCH LINE SHEET 1 OF 7

THE SOUNDINGS FOR THIS AREA ARE FROM SURVEY OF MAY 1994 AND ARE REFERRED TO MEAN LOW WATER

PLAN
SCALE: 1"=50'

NOTE: *For general notes see sheet 1 of 7.*

GRAPHIC SCALE:
1"=50 FEET 50' 0 50' 100'

US Army Corps of Engineers
New England District

Symbol	Description	Date	Appr.	Symbol	Description	Date	Appr.

U.S. ARMY ENGINEER DISTRICT
CORPS OF ENGINEERS
CONCORD, MASSACHUSETTS

Surveyed by: O'Brien, Poulik & Associates, Inc.
Plotted by: Annie Chan
Reviewed by: Chief, Survey Unit
Submitted by: Chief, Survey Unit

Drawing code: ER122
File name: 067V4020.dgn
Plot date: Dec., 2000
Plot scale: 1" = 50'

ESSEX RIVER
MASSACHUSETTS
CONDITION SURVEY
4 FOOT CHANNEL

Reference number:
Sv-2
Sheet 2 of 7

8 7 6 5 4 3 2 1

F E D C B A

N 600500 N 601000 N 601500 N 602000

E 798500 E 798500 E 799000

MATCH LINE SHEET 4 OF 7

MATCH LINE SHEET 2 OF 7

60' 60' 60'

FLOOD

EBB

4 - FOOT CHANNEL

N 600500 N 601000 N 601500

Lufkin Creek

NOTE: For general notes see sheet 1 of 7.

PLAN
SCALE: 1"=50'

GRAPHIC SCALE:
1"=50 FEET 50' 0 50' 100'

US Army Corps of Engineers
New England District

Symbol	Description	Date	Appr.

Surveyed by O'Brien, Paul K. Date 12/2001 Rev.
Plotted by Hydrographic Crew Design file no.
Reviewed by: Drawing code:
Submitted by: File name 067X4030.dgn
Plot date: Dec. 2000
Plot scale 1" = 50'

U.S. ARMY ENGINEER DISTRICT
CORPS OF ENGINEERS
CONCORD, MASSACHUSETTS

ESSEX RIVER
MASSACHUSETTS
CONDITION SURVEY
4 FOOT CHANNEL

Reference number:
Sv-3
Sheet 3 of 7

SAFETY PAYS

8 7 6 5 4 3 2 1

F E D C B A

N 999000 N 999500 N 000000

E 798000

MATCH LINE SHEET 5 OF 7

E 798500

Ebben Creek

4 - FOOT CHANNEL

60'

FLOOD

EBB

MATCH LINE SHEET 3 OF 7

E 799000

NOTE: *For general notes see sheet 1 of 7.*

PLAN
SCALE: 1"=50'

GRAPHIC SCALE:
1"=50 FEET 50' 0 50' 100'

US Army Corps of Engineers
New England District

Symbol	Description	Date	Appr.

U.S. ARMY ENGINEER DISTRICT
CORPS OF ENGINEERS
CONCORD, MASSACHUSETTS

Surveyed by: O'Brien, Paulk
Hydrographic Crew
Edite Clark

Plotted by:

Reviewed by:
Chief, Survey Unit

Submitted by:
Chief, Survey Unit

Date: 1/21/01

Drawing code: ER122

File name: DEPTH10C.dgn
Plot date: 7 Dec 2000
Plot scale: 1" = 50'

Design file no.

Rev.

ESSEX RIVER
MASSACHUSETTS
CONDITION SURVEY
4 FOOT CHANNEL

Reference number:
Sv-4
Sheet 4 of 7

SAFETY PAYS

8 7 6 5 4 3 2 1

F E D C B A

E 796500 E 797000 E 797500 E 798000

N 598500 N 598000

N

MATCH LINE SHEET 4 OF 7

MATCH LINE SHEET 6 OF 7

4 - FOOT CHANNEL

FLOOD

EBB

60'

US Army Corps of Engineers
New England District

Symbol	Description	Date	Appr.	Symbol	Description	Date	Appr.

Surveyed by: O'Brien, Poulk, Hydrographic Crew
Plotted by: Peter Dale
Date: 1/24/2001
Design file no.

Reviewed by: Project Manager
Asst. Chief, Survey Unit
Chief, Survey Unit

Drawing code: EX122
File name: 86714050.dgn
Plot date: Dec, 2000
Plot scale: 1" = 50'

U.S. ARMY ENGINEER DISTRICT
CORPS OF ENGINEERS
CONCORD, MASSACHUSETTS

NOTE: *For general notes see sheet 1 of 7.*

PLAN
SCALE: 1"=50'

GRAPHIC SCALE:
1"=50 FEET
50' 0 50' 100'

SAFETY PAYS

ESSEX RIVER
MASSACHUSETTS
CONDITION SURVEY
4 FOOT CHANNEL

Reference number:
Sv-5
Sheet 5 of 7

8 7 6 5 4 3 2 1

N 596000 N 596500 N 597000 N 597500

F E D C B A

MATCH LINE SHEET 7 OF 7

E 796000

E 796500

60'

FLOOD

EBB

4 - FOOT CHANNEL

MATCH LINE SHEET 5 OF 7

SOUTH ESSEX

NOTE: *For general notes see sheet 1 of 7.*

PLAN
SCALE: 1"=50'

GRAPHIC SCALE:
1"=50 FEET 50' 0 50' 100'

US Army Corps of Engineers
New England District

Symbol	Description	Date	Appr.

U.S. ARMY ENGINEER DISTRICT
CORPS OF ENGINEERS
CONCORD, MASSACHUSETTS

Surveyed by O'Brien, Paulk, Hydrographic Crew
Plotted by Carrie Cole
Reviewed by Assistant Survey Unit
Submitted by
Date: 1/12/00
Design file no.
Drawing code: ER122
File name: 0079406C.dgn
Plot date: Mar 2000
Plot scale: 1" = 50'
Rev.

ESSEX RIVER
MASSACHUSETTS
CONDITION SURVEY
4 FOOT CHANNEL

Reference number:
Sv-6
Sheet 6 of 7

SAFETY PAYS

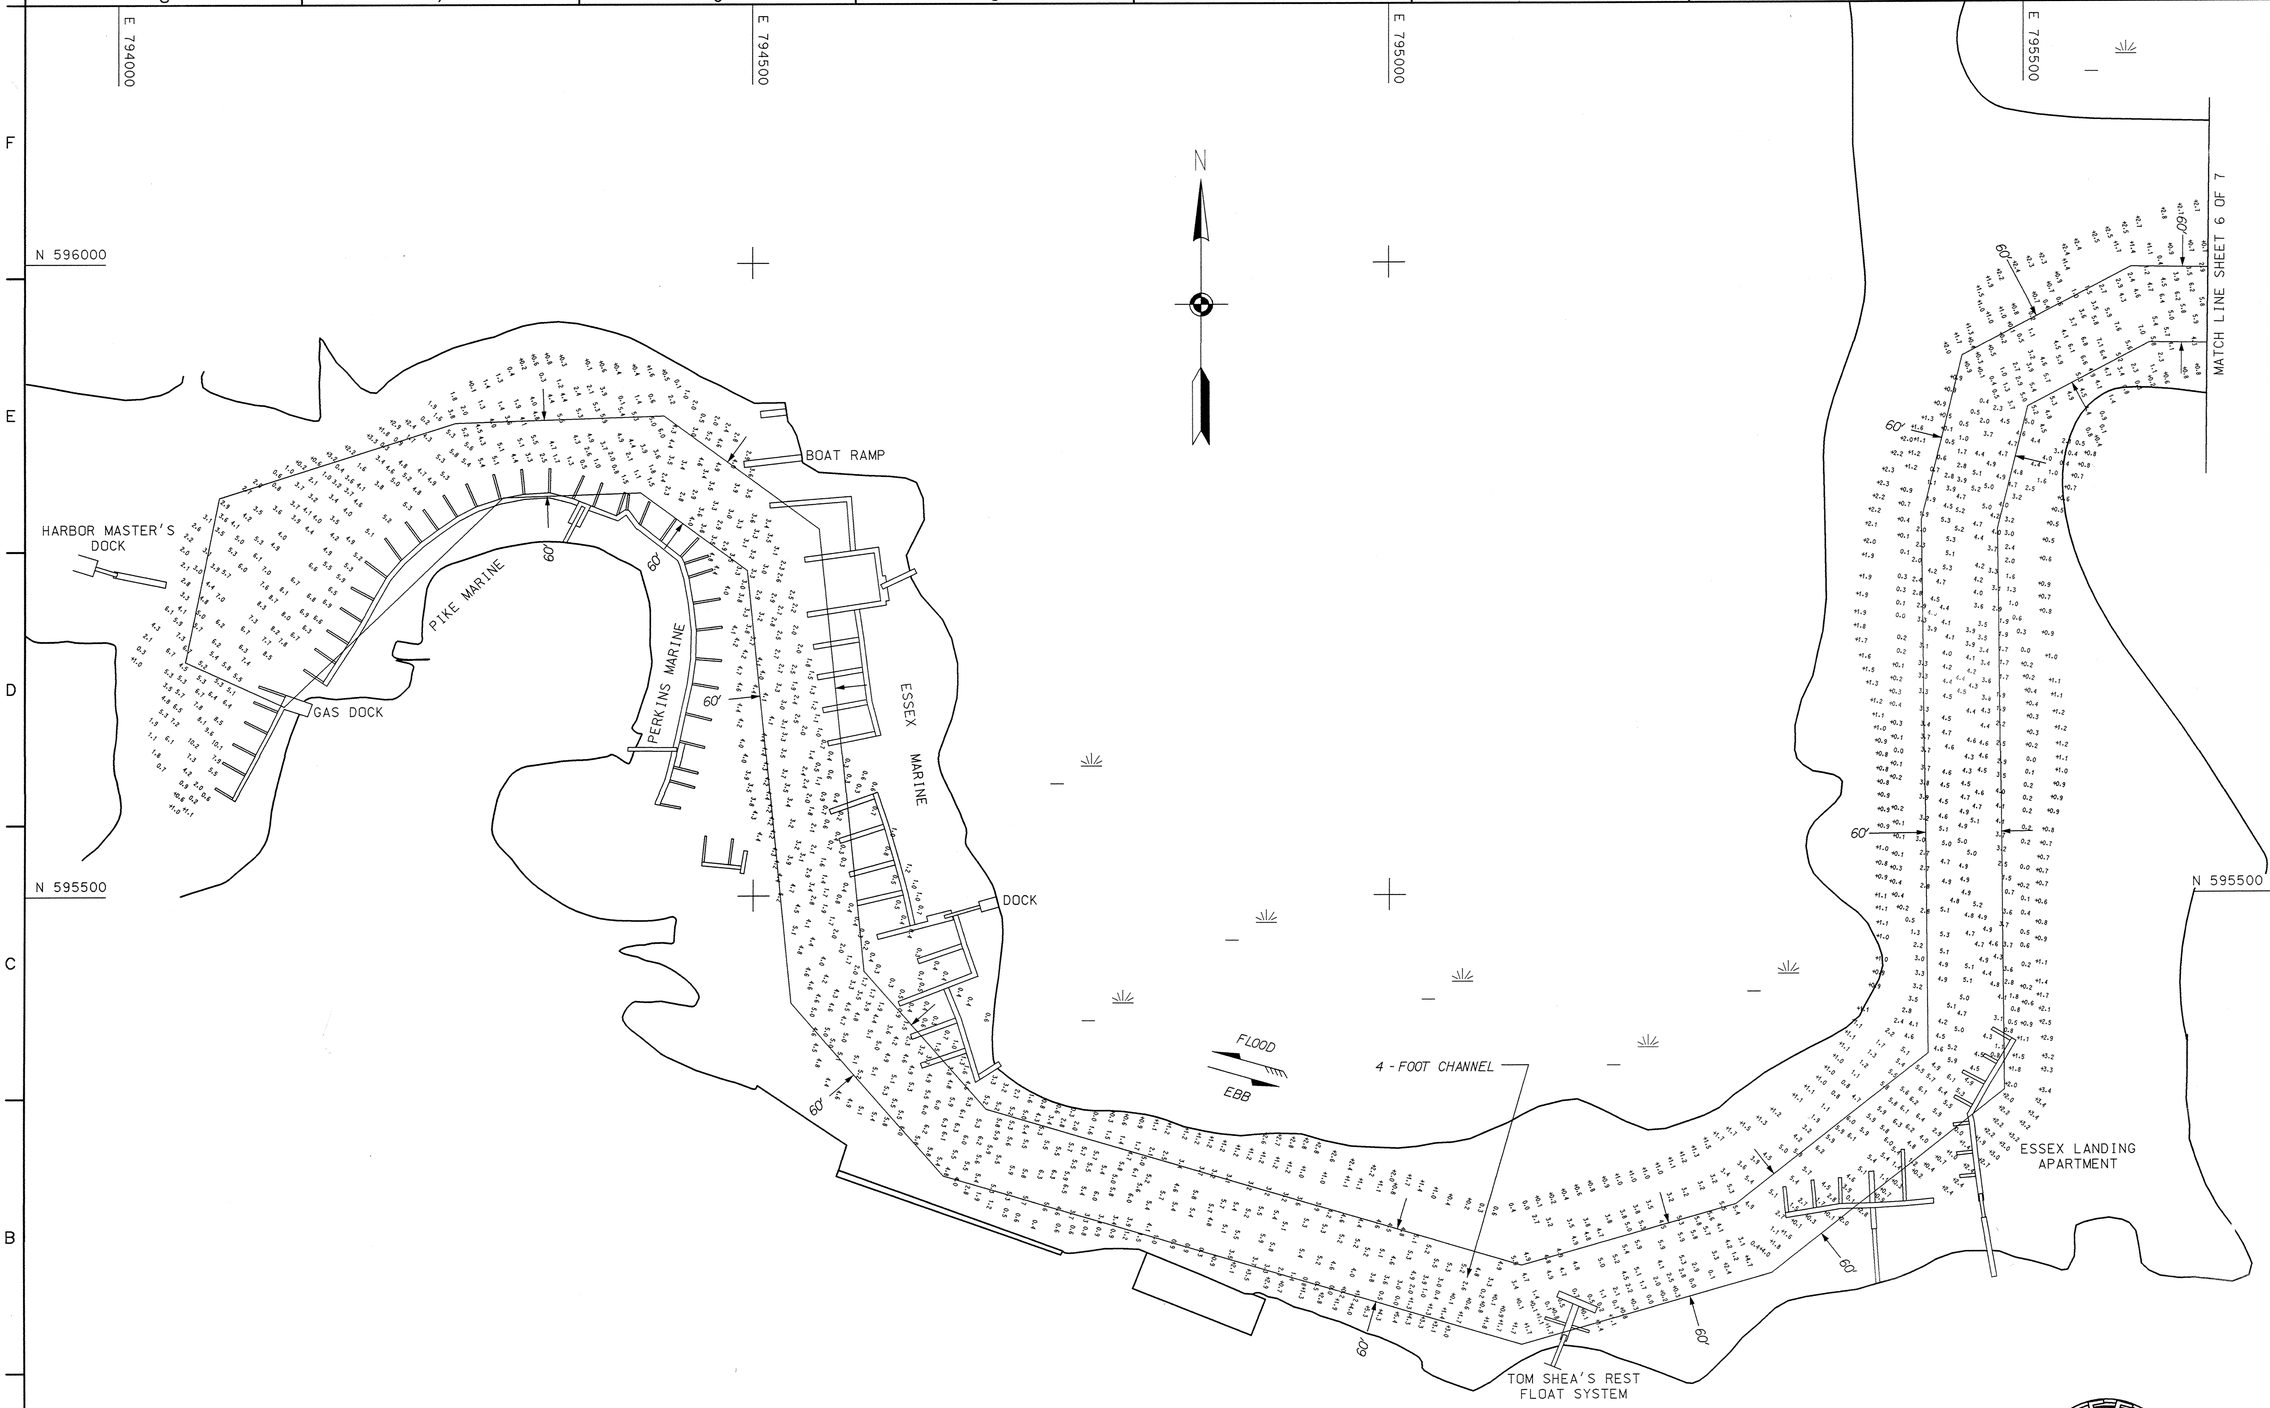

NOTE: *For general notes see sheet 1 of 7.*

PLAN
SCALE: 1"=50'

GRAPHIC SCALE:
1"=50 FEET 50' 0 50' 100'

US Army Corps of Engineers
New England District

Symbol	Description	Date	Appr	Symbol	Description	Date	Appr

Surveyed by: O'Brien, Paul K. Date: 12/2001 Rev
Plotted by: Kelly Cline Design file no.
Reviewed by: Jeffrey Mahoney Drawing code: ER122
Submitted by: Paul K. O'Brien File name: 067Y4076.dgn
Chief, Survey Section Plot date: Dec. 2000
Plot scale: 1" = 50'

U.S. ARMY ENGINEER DISTRICT
CORPS OF ENGINEERS
CONCORD, MASSACHUSETTS

ESSEX RIVER
MASSACHUSETTS
CONDITION SURVEY
4 FOOT CHANNEL

Reference number:
Sv-7
Sheet 7 of 7

SAFETY PAYS