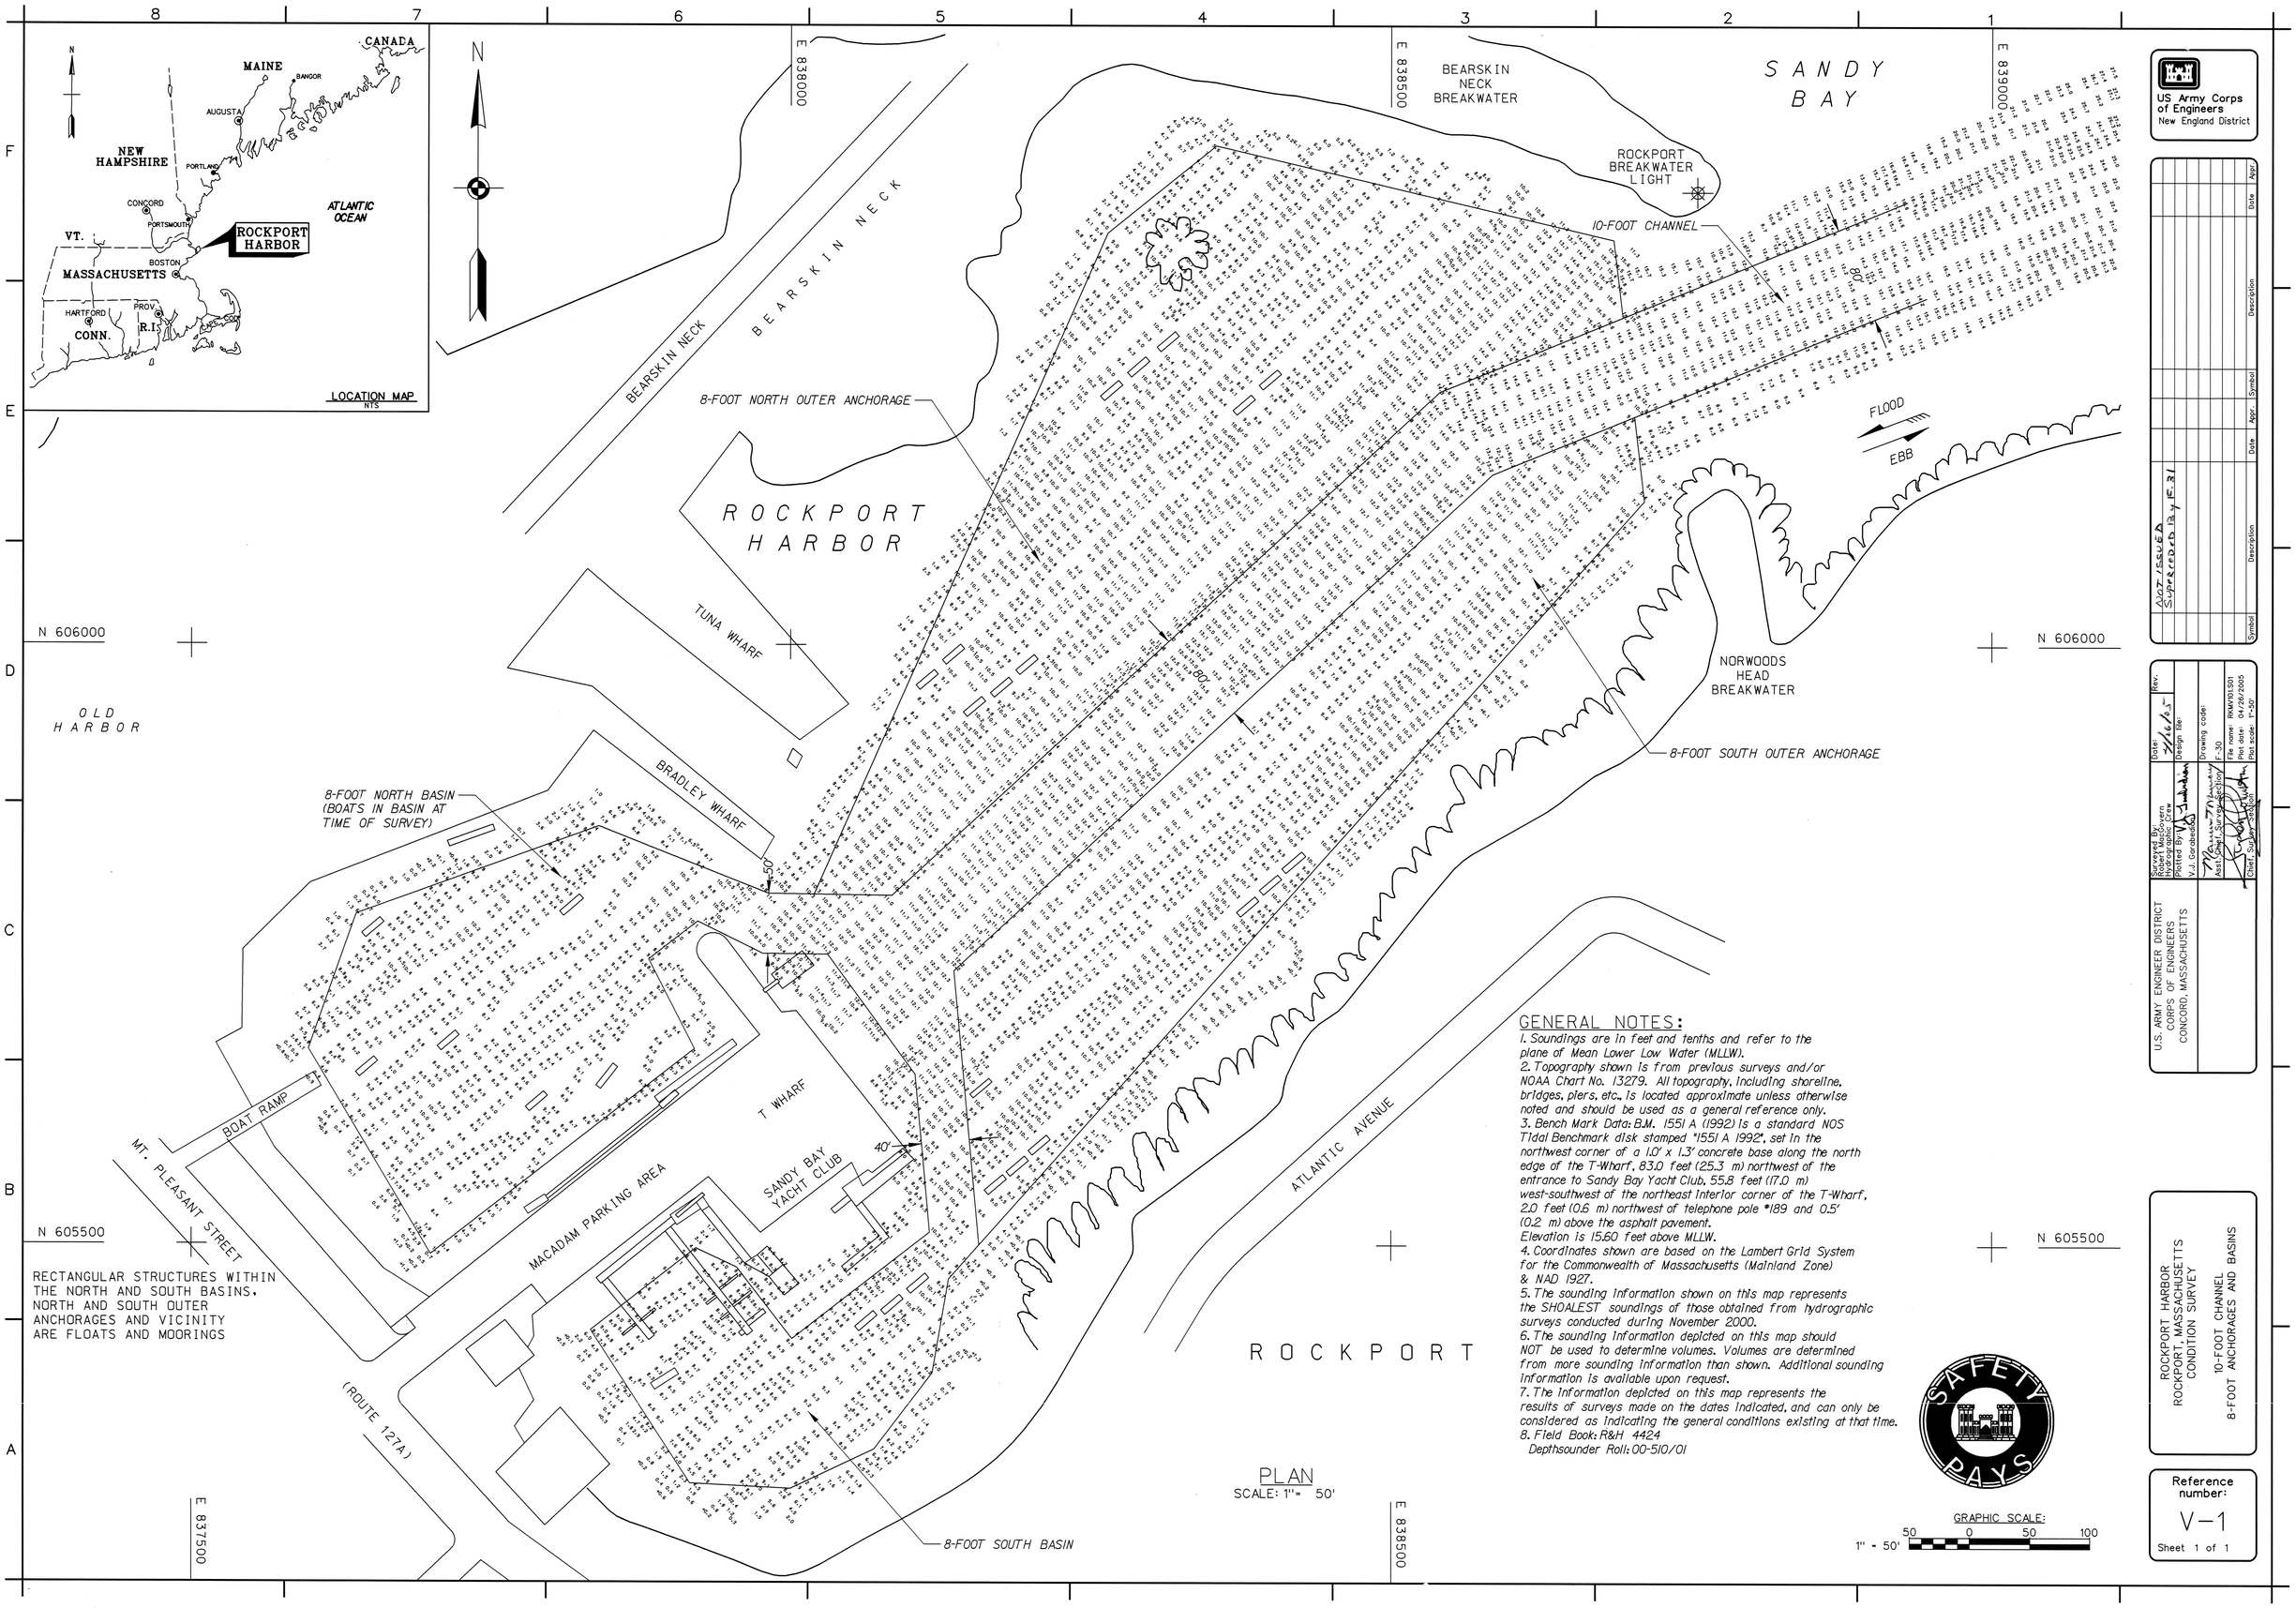

PLAN
SCALE: 1" = 50'

GENERAL NOTES:

1. Soundings are in feet and tenths and refer to the plane of Mean Lower Low Water (MLLW).
2. Topography shown is from previous surveys and/or NOAA Chart No. 13279. All topography, including shoreline, bridges, piers, etc., is located approximate unless otherwise noted and should be used as a general reference only.
3. Bench Mark Data: B.M. 1551 A (1992) is a standard NOS Tidal Benchmark disk stamped '1551 A 1992', set in the northwest corner of a 1.0' x 1.3' concrete base along the north edge of the T-Wharf, 83.0 feet (25.3 m) northwest of the entrance to Sandy Bay Yacht Club, 55.8 feet (17.0 m) west-southwest of the northeast interior corner of the T-Wharf, 2.0 feet (0.6 m) northwest of telephone pole #189 and 0.5' (0.2 m) above the asphalt pavement.
Elevation is 15.60 feet above MLLW.
4. Coordinates shown are based on the Lambert Grid System for the Commonwealth of Massachusetts (Mainland Zone) & NAD 1927.
5. The sounding information shown on this map represents the SHOALEST soundings of those obtained from hydrographic surveys conducted during November 2000.
6. The sounding information depicted on this map should NOT be used to determine volumes. Volumes are determined from more sounding information than shown. Additional sounding information is available upon request.
7. The information depicted on this map represents the results of surveys made on the dates indicated, and can only be considered as indicating the general conditions existing at that time.
8. Field Book: R&H 4424
Depthsounder Roll: 00-510/01

GRAPHIC SCALE:
50 0 50 100
1" = 50'

US Army Corps of Engineers
New England District

Symbol	Description	Date	Appr.	Symbol	Description	Date	Appr.

NOT ISSUED
Superceded by F-31

U.S. ARMY ENGINEER DISTRICT
CORPS OF ENGINEERS
CONCORD, MASSACHUSETTS

Surveyed By: Robert MacLoren, Roger Mailloux
Plotted By: V.J. Garabedian
Asst. Chief, Survey Section: [illegible]
Chief, Survey Section: [illegible]
Date: [illegible]
Design file:
Drawing code: F-30
File name: RKMV01L501
Plot date: 04/26/2005
Plot scale: 1"=50'
Rev.

ROCKPORT HARBOR
ROCKPORT, MASSACHUSETTS
CONDITION SURVEY
10-FOOT CHANNEL
8-FOOT ANCHORAGES AND BASINS

Reference number:
V-1
Sheet 1 of 1