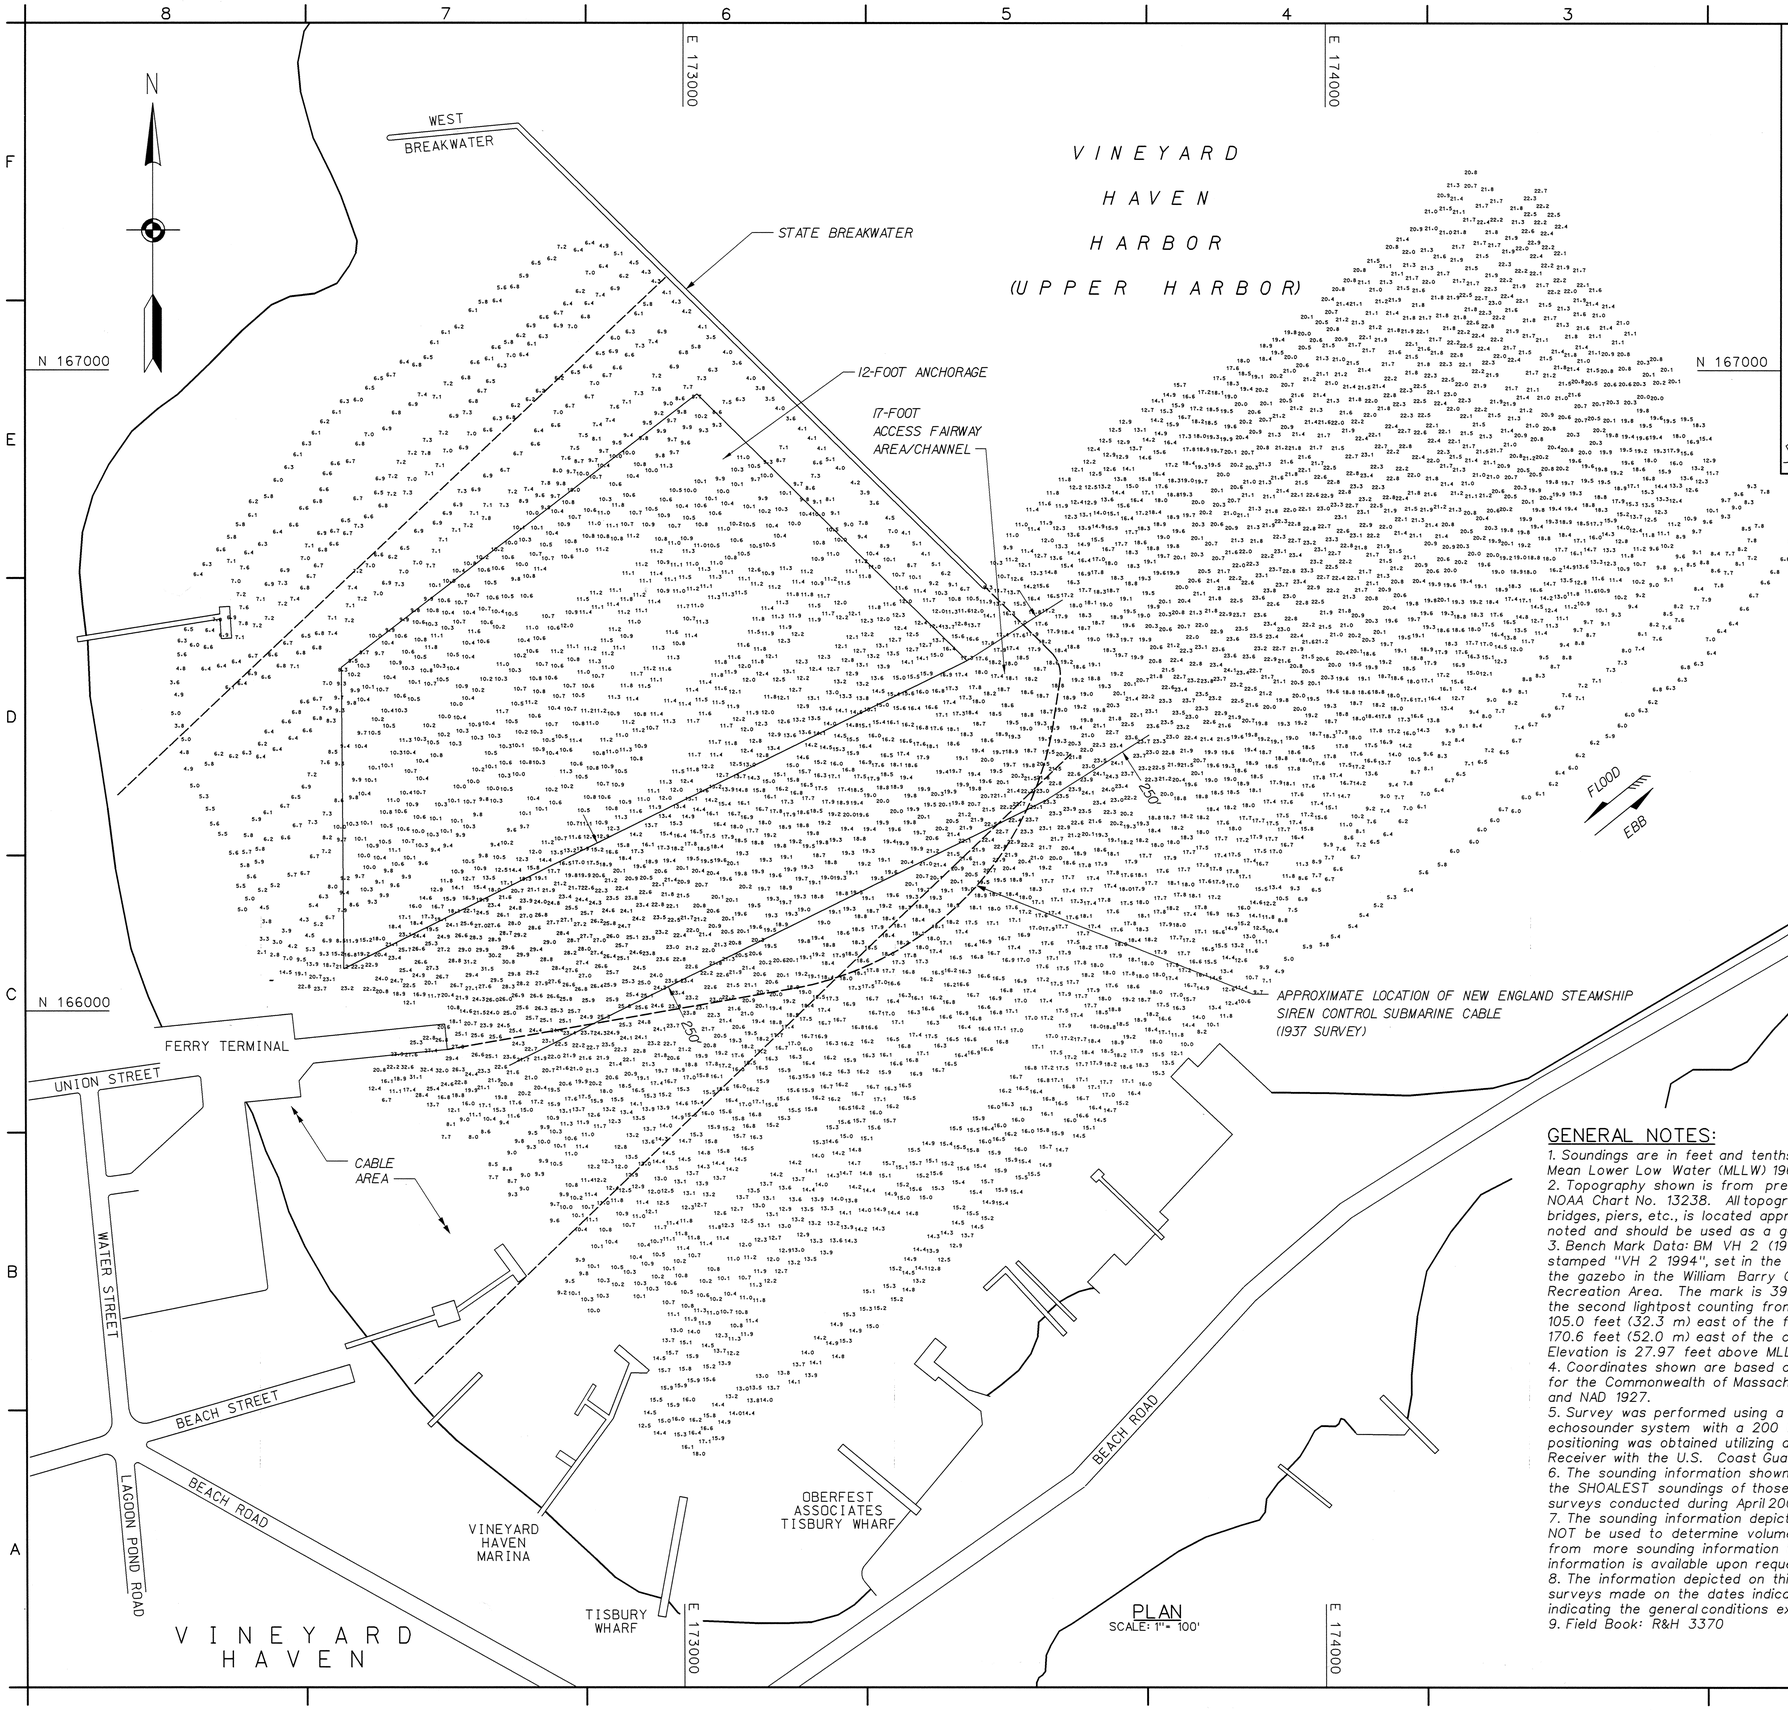

PLAN
SCALE: 1" = 100'

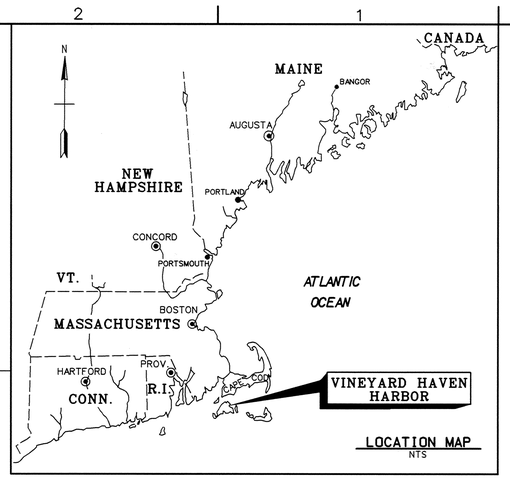

LOCATION MAP
NTS

GENERAL NOTES:

1. Soundings are in feet and tenths and refer to the plane of Mean Lower Low Water (MLLW) 1960-1978 Tidal Epoch.
2. Topography shown is from previous surveys and/or NOAA Chart No. 13238. All topography, including shoreline, bridges, piers, etc., is located approximate unless otherwise noted and should be used as a general reference only.
3. Bench Mark Data: BM VH 2 (1994) is a standard NOS disk stamped "VH 2 1994", set in the northeast corner of the step to the gazebo in the William Barry Owen Playground and Recreation Area. The mark is 39.4 feet (12.0 m) southeast of the second lightpost counting from Main Street to the gazebo, 105.0 feet (32.3 m) east of the flagpole in the park, and 170.6 feet (52.0 m) east of the centerline of Main Street. Elevation is 27.97 feet above MLLW.
4. Coordinates shown are based on the Lambert Grid System for the Commonwealth of Massachusetts (Island Zone 2002) and NAD 1927.
5. Survey was performed using a Reson 8124 multibeam echosounder system with a 200 kHz transducer. Vessel positioning was obtained utilizing a Trimble 4000 SSE GPS Receiver with the U.S. Coast Guard Beacon System.
6. The sounding information shown on this map represents the SHOALEST soundings of those obtained from hydrographic surveys conducted during April 2004.
7. The sounding information depicted on this map should NOT be used to determine volumes. Volumes are determined from more sounding information than shown. Additional sounding information is available upon request.
8. The information depicted on this map represents the results of surveys made on the dates indicated, and can only be considered as indicating the general conditions existing at that time.
9. Field Book: R&H 3370

SAFETY PAYS

GRAPHIC SCALE:
1" = 100'
100 0 100 200

US Army Corps of Engineers
New England District

Symbol	Description	Date	Appr.	Symbol	Description	Date	Appr.

U.S. ARMY ENGINEER DISTRICT
CORPS OF ENGINEERS
CONCORD, MASSACHUSETTS

Surveyed by: Jeffrey Preston & Crew
Plotted by: S. Kelley, W. Walker
Asst. Chief, Survey Section
Chief, Survey Section

Date: 3/5/2007
Rev.
Design file:
Drawing code: V.H. 140
File name: VINV101.S01
Plot date: 03/05/07
Plot scale: 1" = 100'

VINEYARD HAVEN HARBOR
MARTHA'S VINEYARD, MASSACHUSETTS
CONDITION SURVEY
12-FOOT ANCHORAGE
17-FOOT FAIRWAY AREA

Reference number:
V-101
Sheet 1 of 1

Scanned March 2007