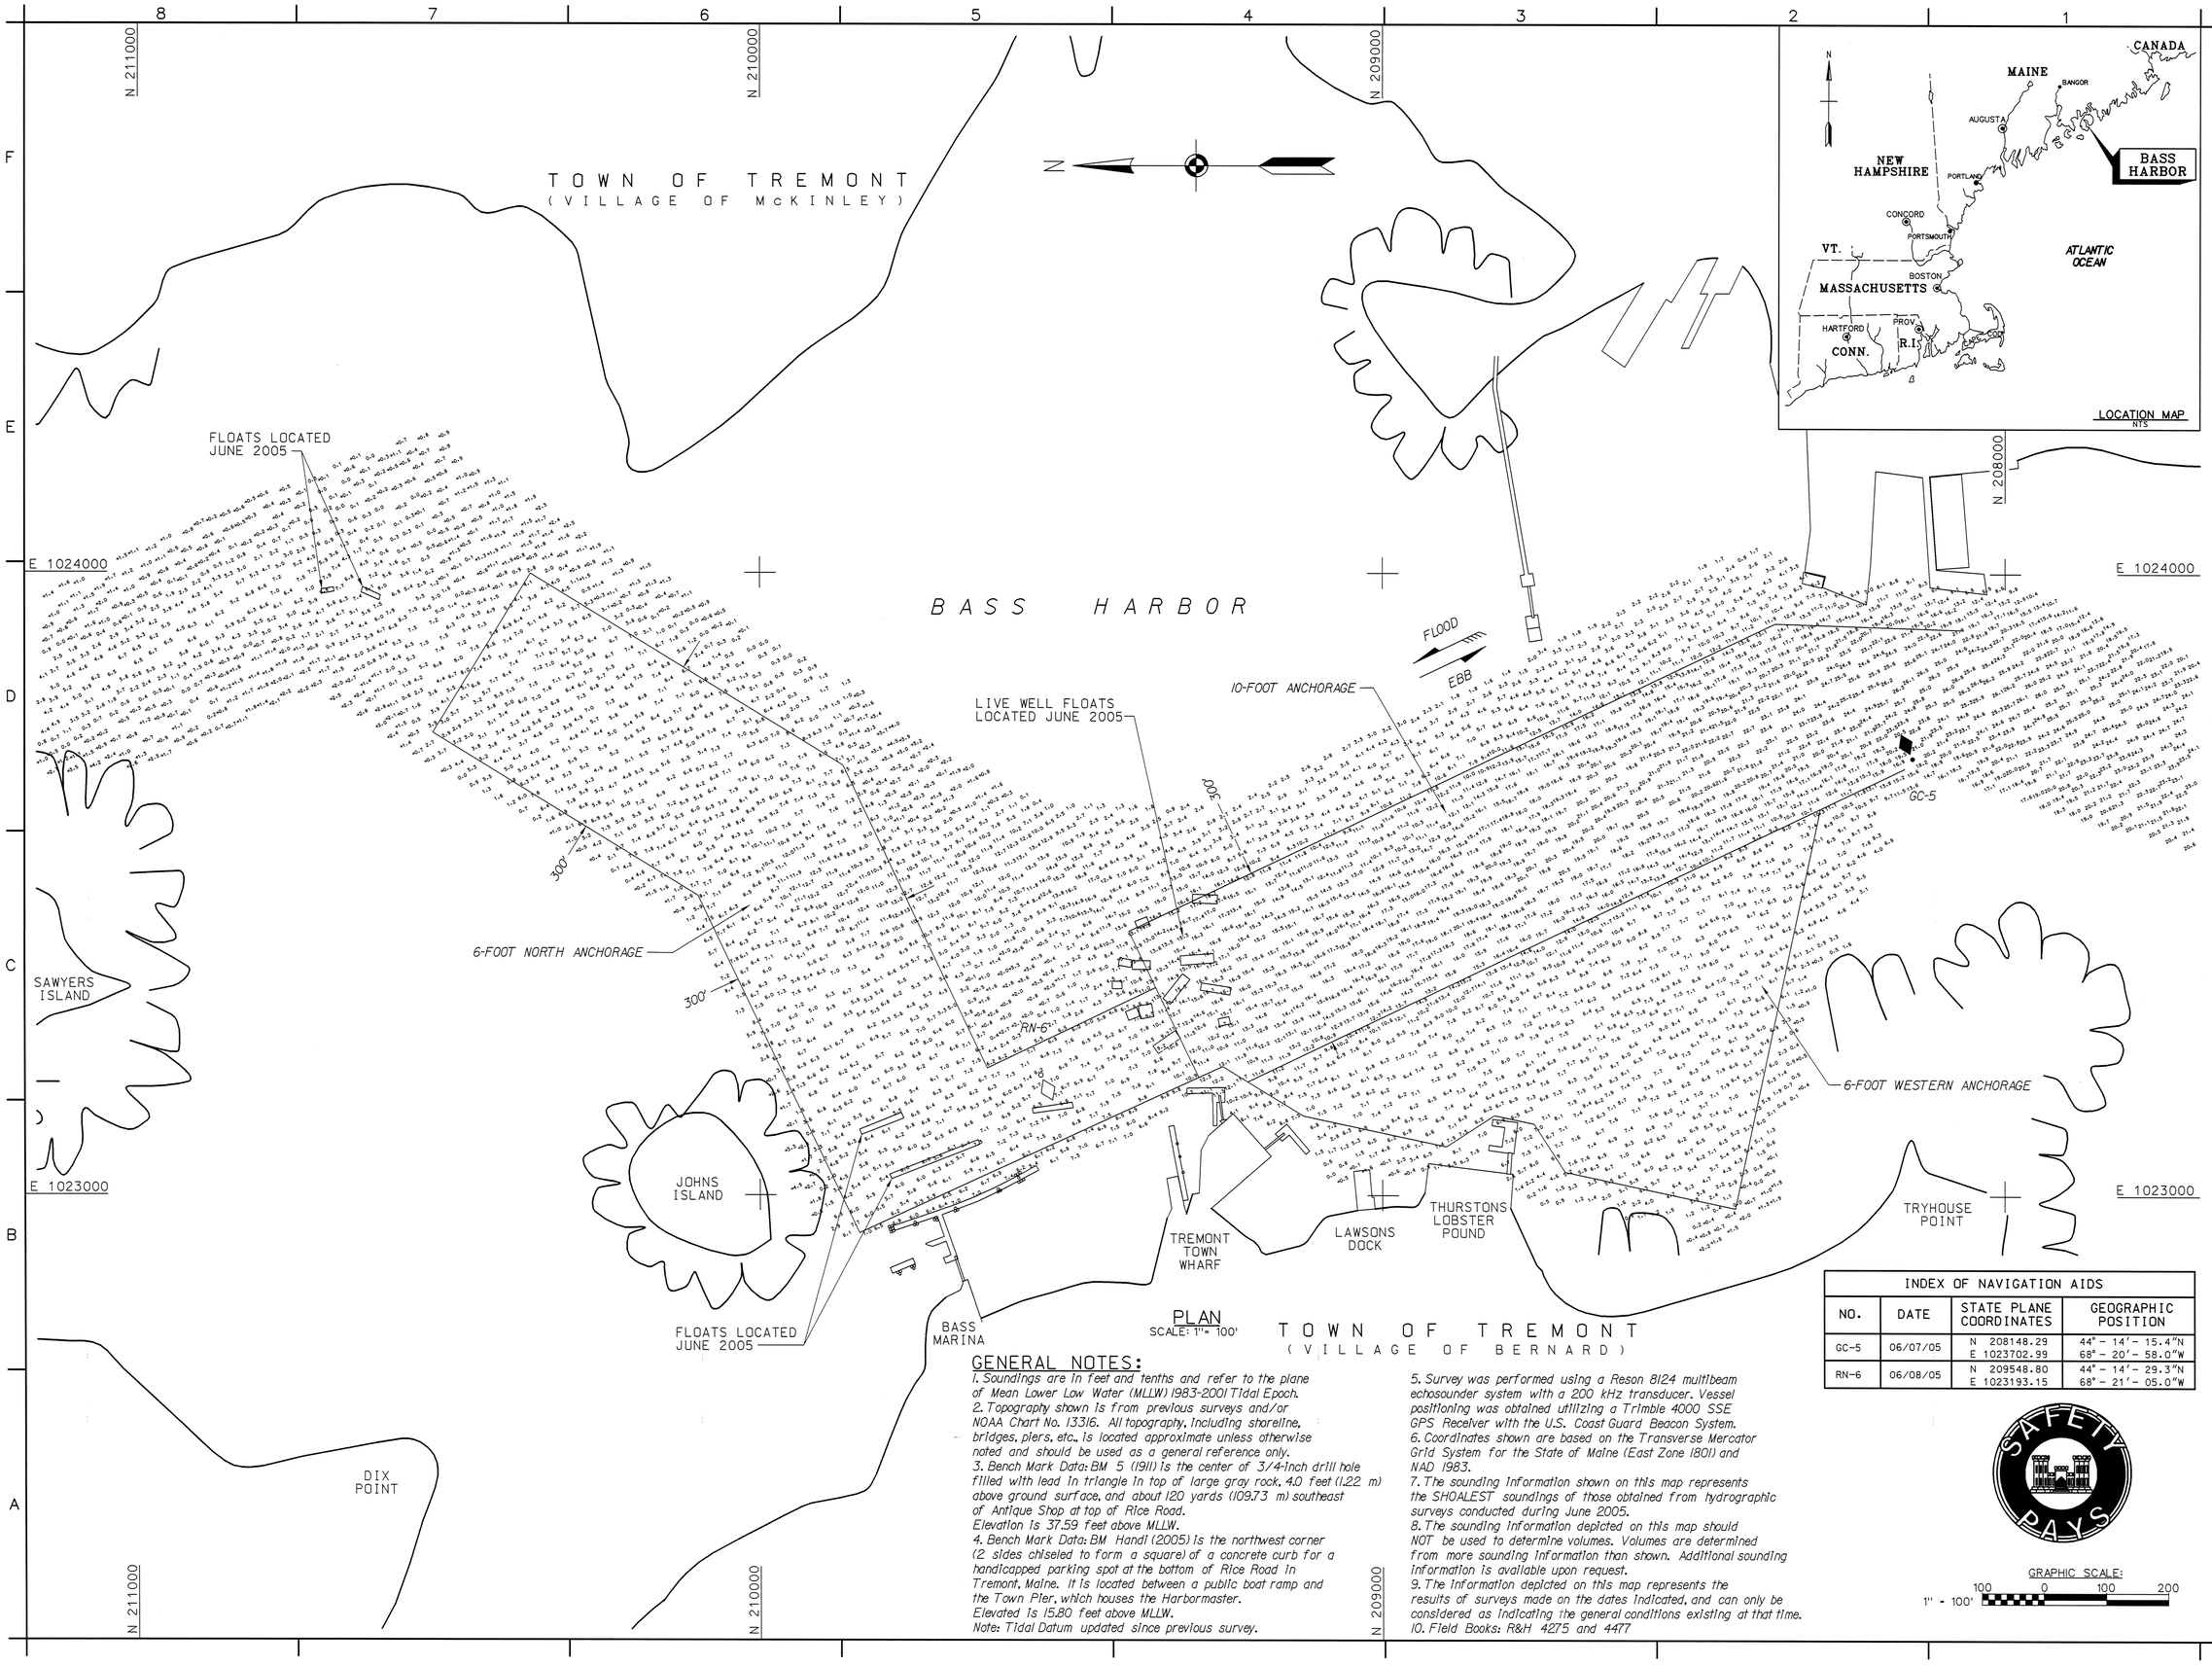

PLAN
SCALE: 1"= 100'

TOWN OF TREMONT
(VILLAGE OF BERNARD)

GENERAL NOTES:

1. Soundings are in feet and tenths and refer to the plane of Mean Lower Low Water (MLLW) 1983-2001 Tidal Epoch.
2. Topography shown is from previous surveys and/or NOAA Chart No. 13316. All topography, including shoreline, bridges, piers, etc., is located approximate unless otherwise noted and should be used as a general reference only.
3. Bench Mark Data: BM 5 (1911) is the center of 3/4-inch drill hole filled with lead in triangle in top of large gray rock, 4.0 feet (1.22 m) above ground surface, and about 120 yards (109.73 m) southeast of Antique Shop at top of Rice Road.
Elevation is 37.59 feet above MLLW.
4. Bench Mark Data: BM Handi (2005) is the northwest corner (2 sides chiseled to form a square) of a concrete curb for a handicapped parking spot at the bottom of Rice Road in Tremont, Maine. It is located between a public boat ramp and the Town Pier, which houses the Harbormaster.
Elevated is 15.80 feet above MLLW.
Note: Tidal Datum updated since previous survey.
5. Survey was performed using a Reson 8124 multibeam echosounder system with a 200 kHz transducer. Vessel positioning was obtained utilizing a Trimble 4000 SSE GPS Receiver with the U.S. Coast Guard Beacon System.
6. Coordinates shown are based on the Transverse Mercator Grid System for the State of Maine (East Zone 1801) and NAD 1983.
7. The sounding information shown on this map represents the SHOALEST soundings of those obtained from hydrographic surveys conducted during June 2005.
8. The sounding information depicted on this map should NOT be used to determine volumes. Volumes are determined from more sounding information than shown. Additional sounding information is available upon request.
9. The information depicted on this map represents the results of surveys made on the dates indicated, and can only be considered as indicating the general conditions existing at that time.
10. Field Books: R&H 4275 and 4477

INDEX OF NAVIGATION AIDS

NO.	DATE	STATE PLANE COORDINATES	GEOGRAPHIC POSITION
GC-5	06/07/05	N 208148.29 E 1023702.99	44° - 14′ - 15.4″N 68° - 20′ - 58.0″W
RN-6	06/08/05	N 209548.80 E 1023193.15	44° - 14′ - 29.3″N 68° - 21′ - 05.0″W

SAFETY PAYS

GRAPHIC SCALE:
1" = 100'
100 0 100 200

US Army Corps of Engineers
New England District

Symbol	Description	Date	Appr.	Symbol	Description	Date	Appr.

U.S. ARMY ENGINEER DISTRICT
CORPS OF ENGINEERS
CONCORD, MASSACHUSETTS

Surveyed By: Jeffrey Preston, Hydrographic Crew
Plotted By: Stephen Wheeler
Asst. Chief, Survey Section
Chief, Survey Section
Date: 8/11/06
Rev.
Design file:
Drawing code: 2624
File name: BSHV101.S01
Plot date: 08/11/06
Plot scale: 1" = 100'

BASS HARBOR
TREMONT, MAINE
CONDITION SURVEY

6 AND 10-FOOT ANCHORAGES

Reference number:
V-1
Sheet 1 of 1

Bshv101.s01 08/11/2006 02:41:29 PM