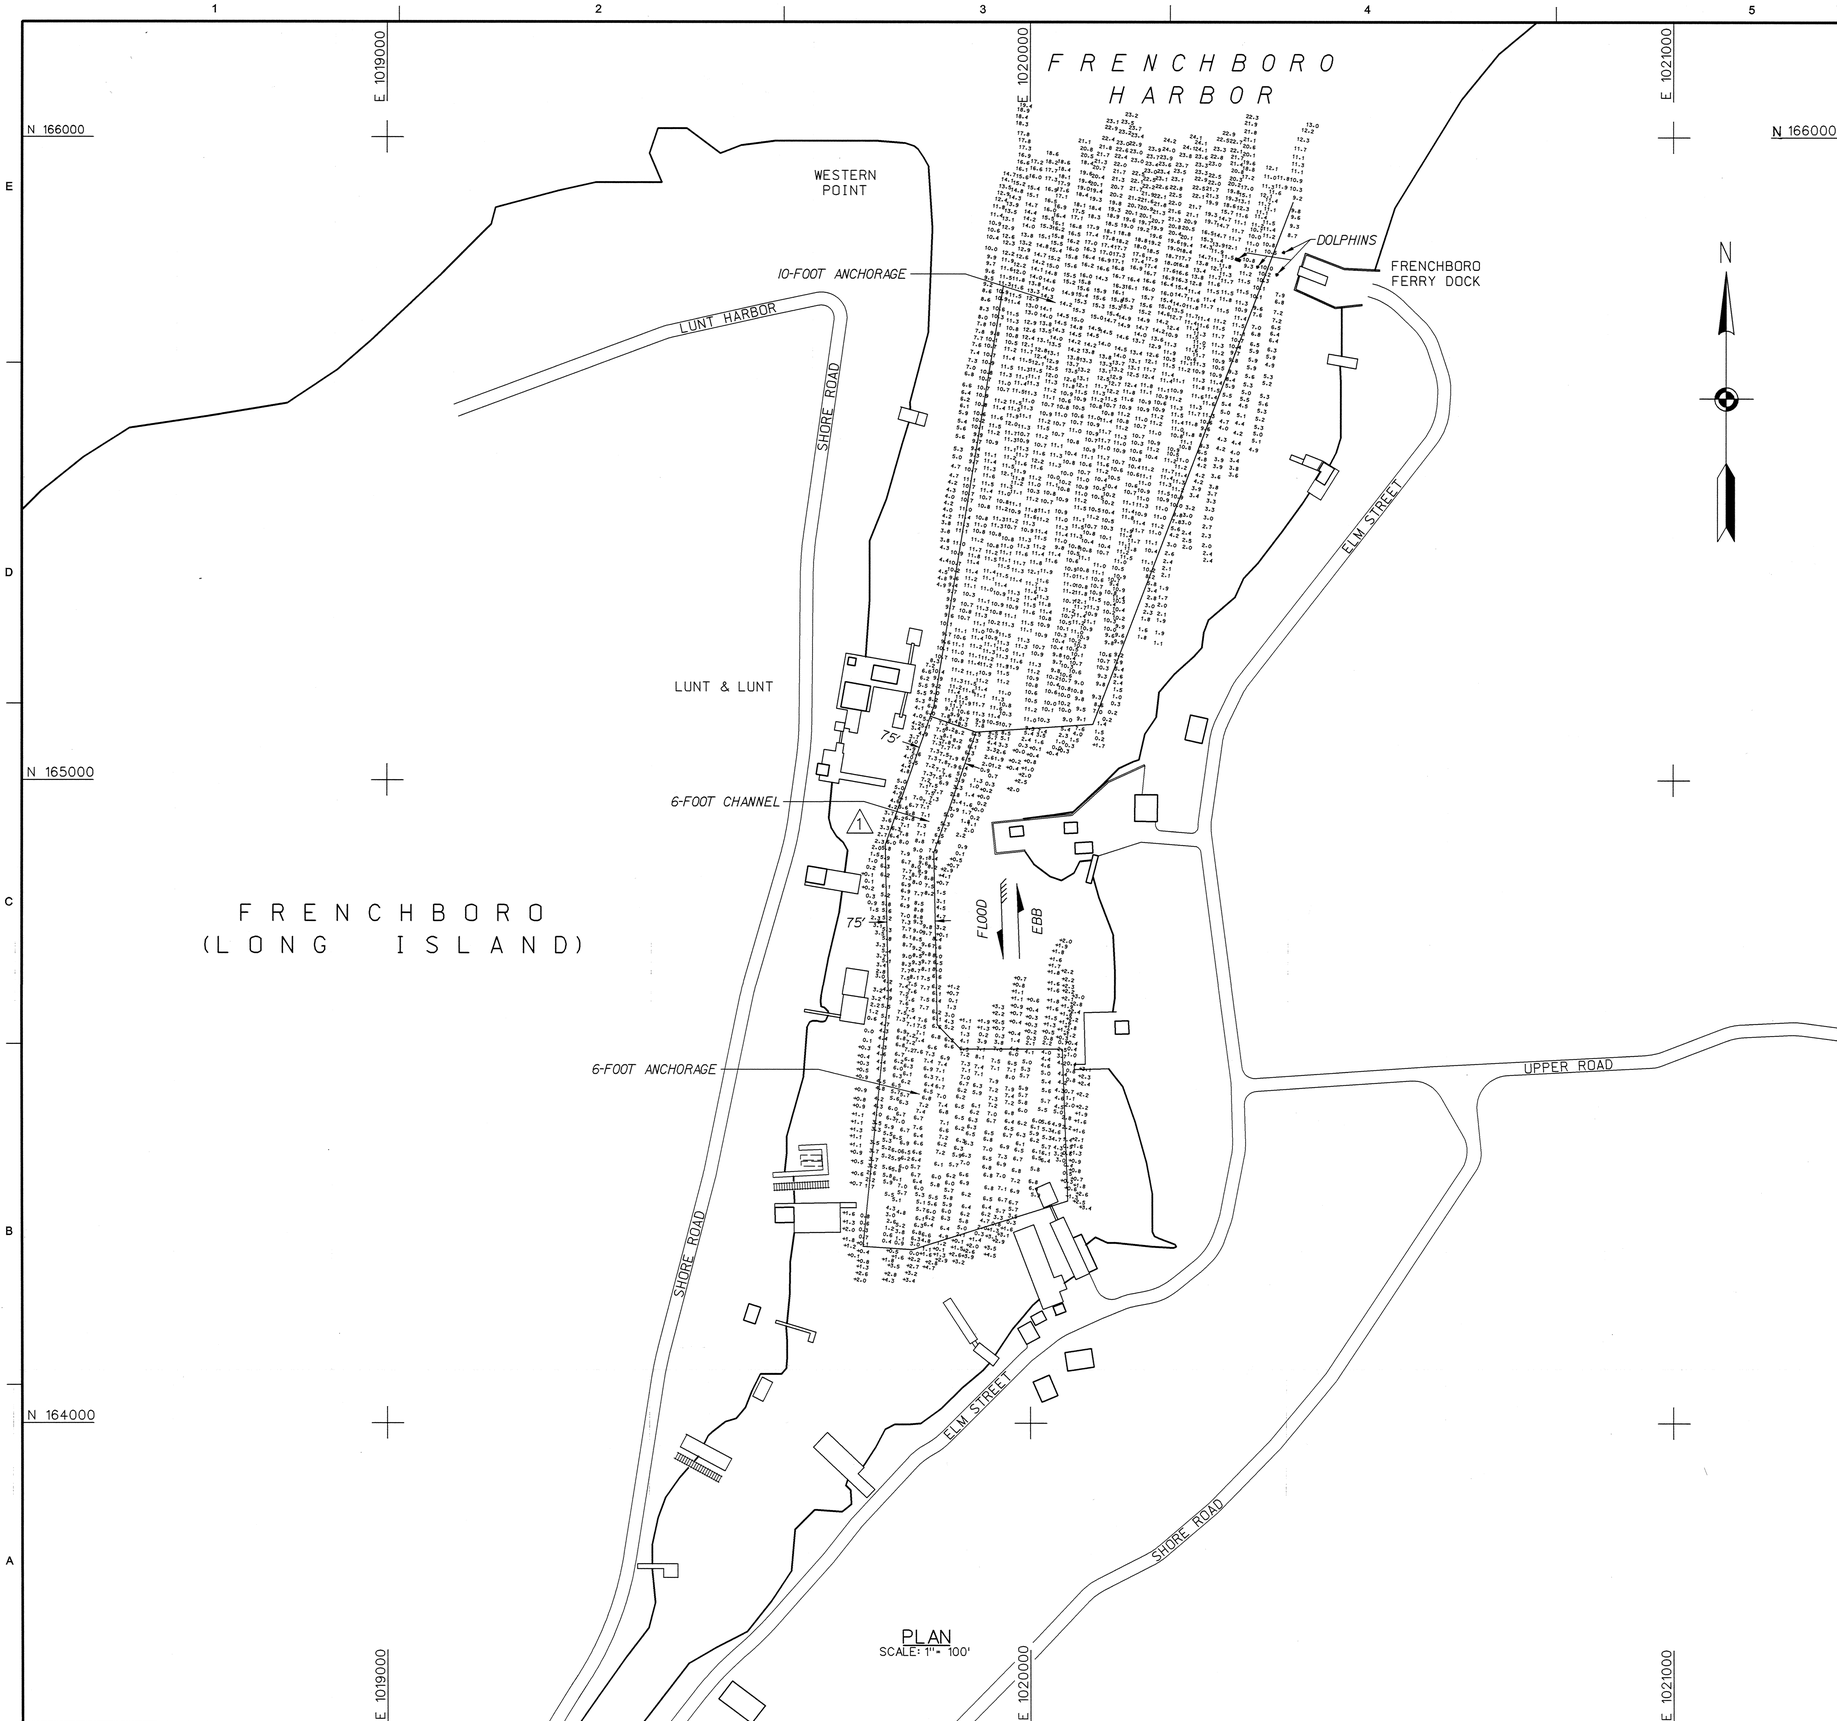

PLAN
SCALE: 1" = 100'

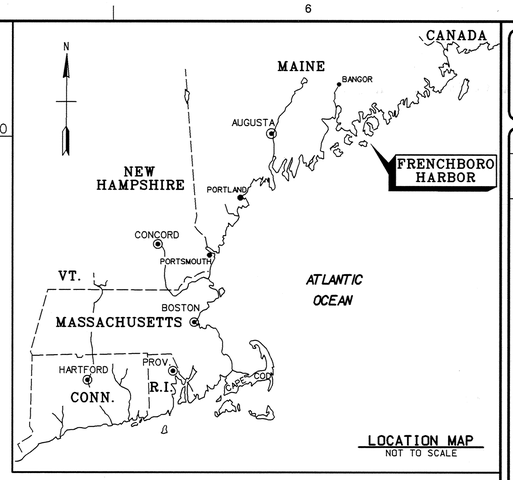

LOCATION MAP
NOT TO SCALE

GENERAL NOTES:

1. Soundings are in feet and tenths and refer to the plane of Mean Lower Low Water (MLLW) 1983-2001 Tidal Epoch.
2. Topography shown is from previous surveys and/or NOAA Chart No. 13313. All topography, including shoreline, bridges, piers, etc., is located approximate unless otherwise noted and should be used as a general reference only.
3. Bench Mark Data: TBM FOG (2007) is a shallow 1/4" drill hole in a concrete pad on east side of harbor. The pad is in front of Grey Fish House adjacent to a granite block retaining wall, 32.40 feet (9.9 m) south of a deep 2" hole in a granite block of the retaining wall, and 19.15 feet (5.8 m) southwest of the corner of the Grey Fish House, 34.00 feet (10.4 m) northwest of the corner of a grey and yellow shack and 0.16 foot (0.05 m) south of the joint in between the two concrete pads. Elevation is 14.88 feet above MLLW.
4. Coordinates shown are based on the Transverse Mercator Grid System for the State of Maine (East Zone 1801) and NAD 1983.
5. Survey was performed using an Odom MK2 echotrac echosounder. Vessel positioning was obtained utilizing a Trimble 4000 SSE GPS Receiver with the U.S. Coast Guard Beacon System.
6. The sounding information shown on this map represents the SHOALEST soundings of those obtained from hydrographic surveys conducted during July 2007.
7. The sounding information depicted on this map should NOT be used to determine volumes. Volumes are determined from more sounding information than shown. Additional sounding information is available upon request.
8. The information depicted on this map represents the results of surveys made on the dates indicated, and can only be considered as indicating the general conditions existing at that time.
9. Field Book: R&H 4092
   Depthsounder Roll: 07-894/01
   Surveyrd by: Paul K.O'Brien and Crew

SAFETY PAYS

GRAPHIC SCALE:
1" = 100' 100 0 100 200

US Army Corps of Engineers®
New England District

MARK	DESCRIPTION	DATE	APPR.
1	SURVEY REPORT LINES REMOVED	6/12/08	CMO

U.S. ARMY CORPS OF ENGINEERS
NEW ENGLAND DISTRICT
CONCORD, MASSACHUSETTS
www.nae.usace.army.mil

REVIEWED BY: MAUREEN T. MURRAY /s/ Asst. Chief, Survey Section
SUBMITTED BY: Stephen J. Washington /s/ Chief, Survey Section
PLOT SCALE: 1" = 100'
PLOT SIZE: ANSI F
DATE: 9/13/2008
DWN BY: SWK
CKD BY: WHM
DESIGN FILE: FRENSHPLDGN
PLOT DATE: 8/13/2008
FILE NAME: FRE2640V101.S01
DRAWING CODE: H1:5640

FRENCHBORO HARBOR
LONG ISLAND, MAINE
CONDITION SURVEY
6-FOOT CHANNEL
6 AND 10-FOOT ANCHORAGES

SHEET IDENTIFICATION
V-101
SHEET 1 OF 1

SCANNED RECORD
JUN-2008