LOCATION MAP
SCALE 1" = 37.5 MILES

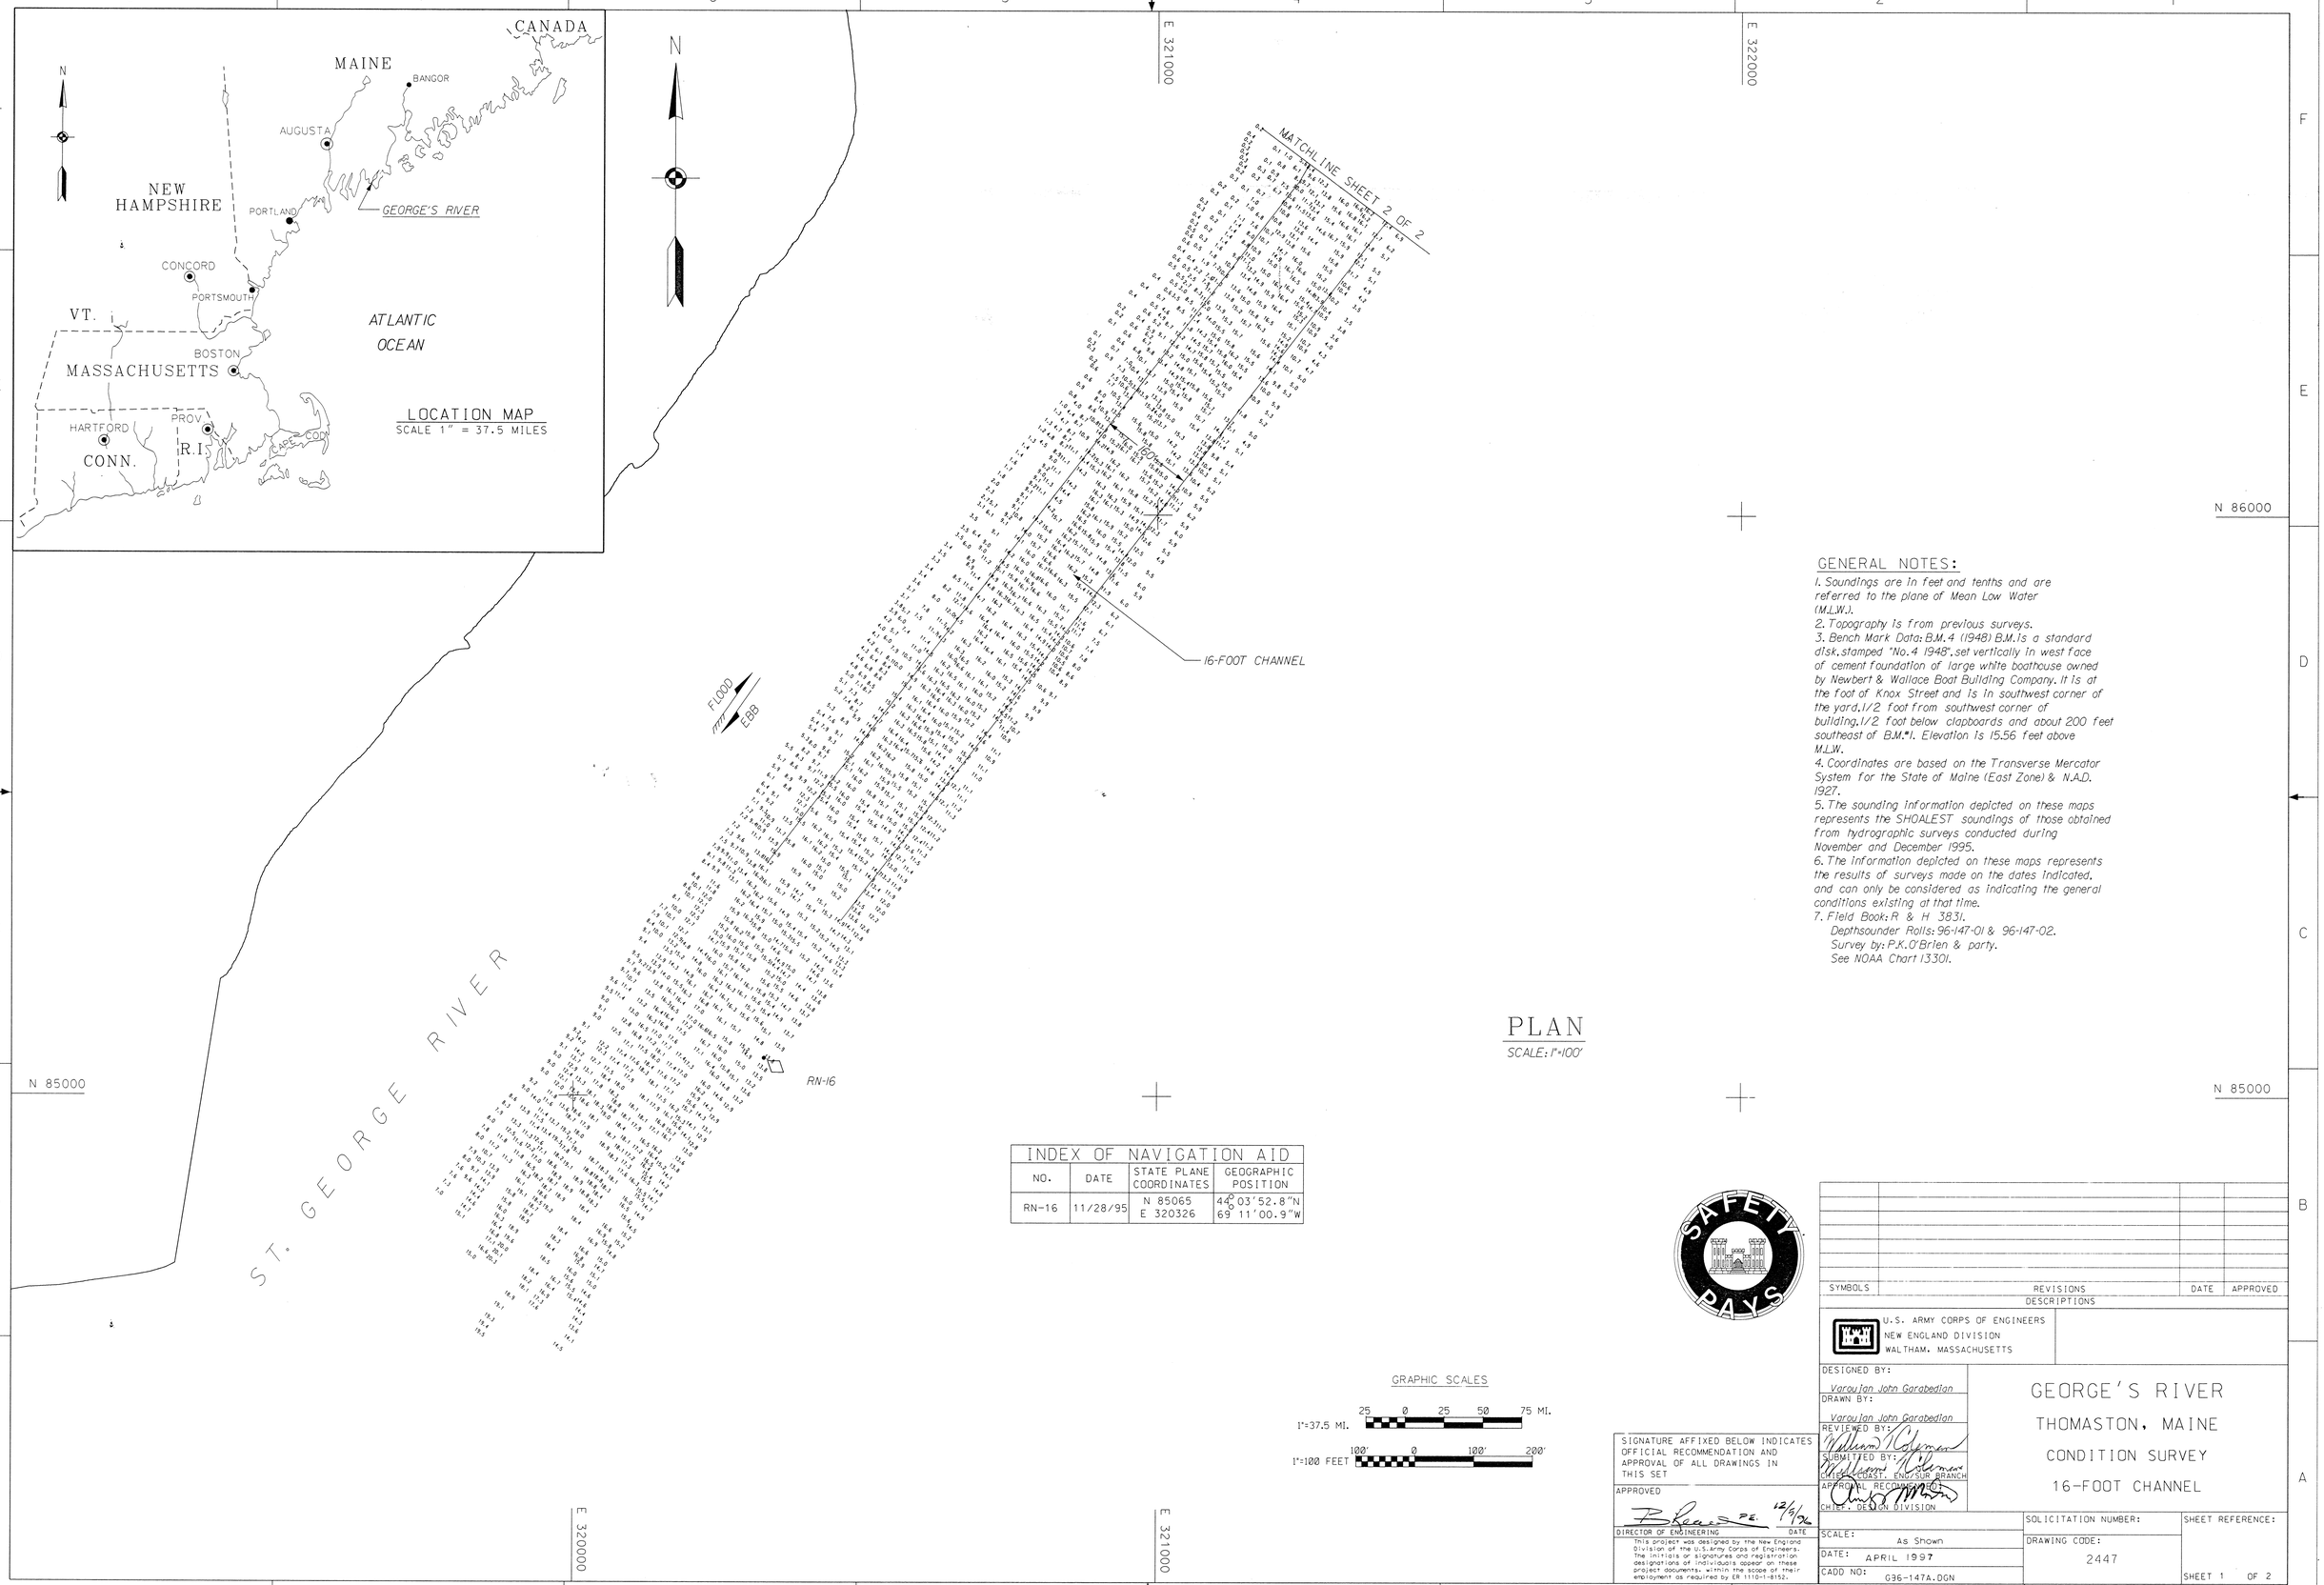

PLAN
SCALE: 1"=100'

GENERAL NOTES:

1. Soundings are in feet and tenths and are referred to the plane of Mean Low Water (M.L.W.).
2. Topography is from previous surveys.
3. Bench Mark Data: B.M.4 (1948) B.M.is a standard disk,stamped "No.4 1948",set vertically in west face of cement foundation of large white boathouse owned by Newbert & Wallace Boat Building Company. It is at the foot of Knox Street and is in southwest corner of the yard.1/2 foot from southwest corner of building.1/2 foot below clapboards and about 200 feet southeast of B.M."1. Elevation is 15.56 feet above M.L.W.
4. Coordinates are based on the Transverse Mercator System for the State of Maine (East Zone) & N.A.D. 1927.
5. The sounding information depicted on these maps represents the SHOALEST soundings of those obtained from hydrographic surveys conducted during November and December 1995.
6. The information depicted on these maps represents the results of surveys made on the dates indicated, and can only be considered as indicating the general conditions existing at that time.
7. Field Book: R & H 3831.
   Depthsounder Rolls: 96-147-01 & 96-147-02.
   Survey by: P.K.O'Brien & party.
   See NOAA Chart 13301.

INDEX OF NAVIGATION AID			
NO.	DATE	STATE PLANE COORDINATES	GEOGRAPHIC POSITION
RN-16	11/28/95	N 85065 E 320326	44° 03'52.8"N 69° 11'00.9"W

GRAPHIC SCALES

1"=37.5 MI. 25 0 25 50 75 MI.

1"=100 FEET 100' 0 100' 200'

SAFETY PAYS

SYMBOLS	REVISIONS DESCRIPTIONS	DATE	APPROVED

U.S. ARMY CORPS OF ENGINEERS
NEW ENGLAND DIVISION
WALTHAM, MASSACHUSETTS

DESIGNED BY: Varoujan John Garabedian
DRAWN BY: Varoujan John Garabedian
REVIEWED BY: William Coleman
SUBMITTED BY: William Coleman
COAST. ENG'SUB BRANCH
APPROVAL RECOMMENDED:
CHIEF, DESIGN DIVISION

GEORGE'S RIVER
THOMASTON, MAINE
CONDITION SURVEY
16-FOOT CHANNEL

SIGNATURE AFFIXED BELOW INDICATES OFFICIAL RECOMMENDATION AND APPROVAL OF ALL DRAWINGS IN THIS SET

APPROVED
12/9/96
DIRECTOR OF ENGINEERING — DATE

This project was designed by the New England Division of the U.S.Army Corps of Engineers. The initials or signatures and registration designations of individuals appear on these project documents, within the scope of their employment as required by ER 1110-1-8152.

SCALE: As Shown
DATE: APRIL 1997
CADD NO: G36-147A.DGN

SOLICITATION NUMBER:
DRAWING CODE: 2447
SHEET REFERENCE:
SHEET 1 OF 2

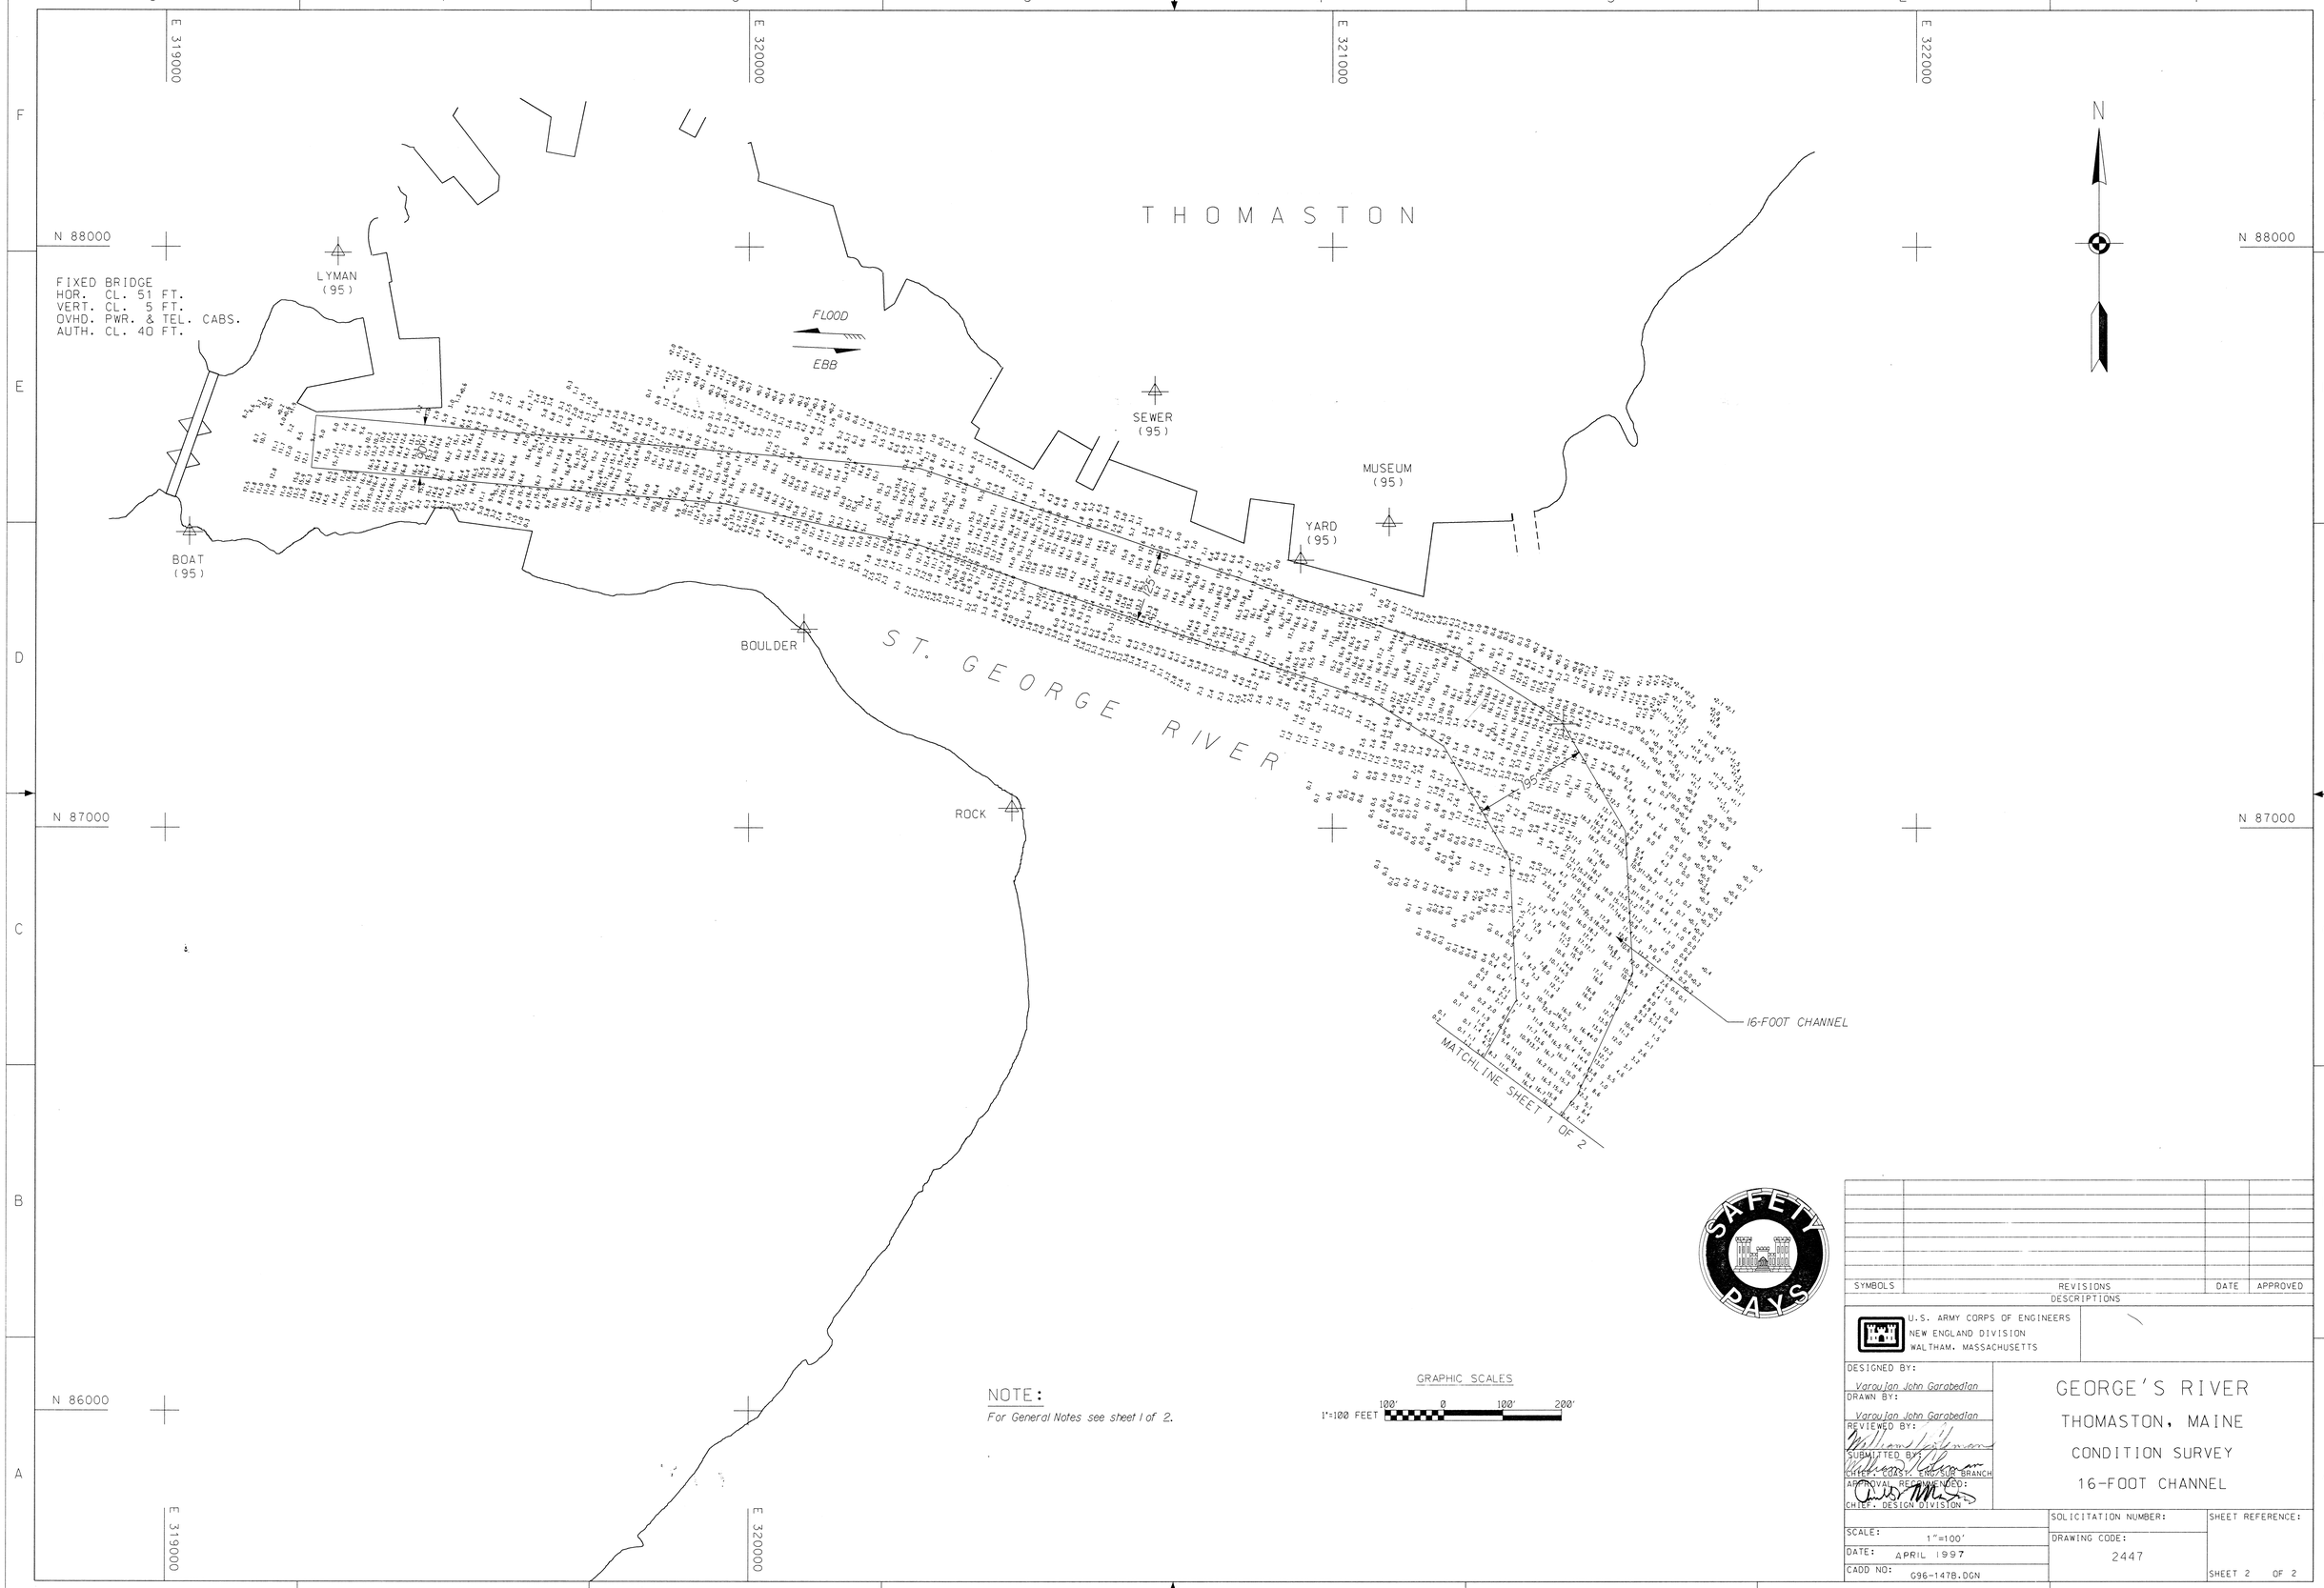

NOTE:

For General Notes see sheet 1 of 2.

GRAPHIC SCALES

1"=100 FEET 100' 0 100' 200'

SYMBOLS	REVISIONS DESCRIPTIONS	DATE	APPROVED

U.S. ARMY CORPS OF ENGINEERS
NEW ENGLAND DIVISION
WALTHAM, MASSACHUSETTS

DESIGNED BY: *Varoujan John Garabedian*
DRAWN BY: *Varoujan John Garabedian*
REVIEWED BY:
SUBMITTED BY: CHIEF, COAST. ENGINEERING BRANCH
APPROVAL RECOMMENDED: CHIEF, DESIGN DIVISION

GEORGE'S RIVER
THOMASTON, MAINE
CONDITION SURVEY
16-FOOT CHANNEL

SCALE: 1"=100'
DATE: APRIL 1997
CADD NO: G96-147B.DGN
SOLICITATION NUMBER:
DRAWING CODE: 2447
SHEET REFERENCE: SHEET 2 OF 2