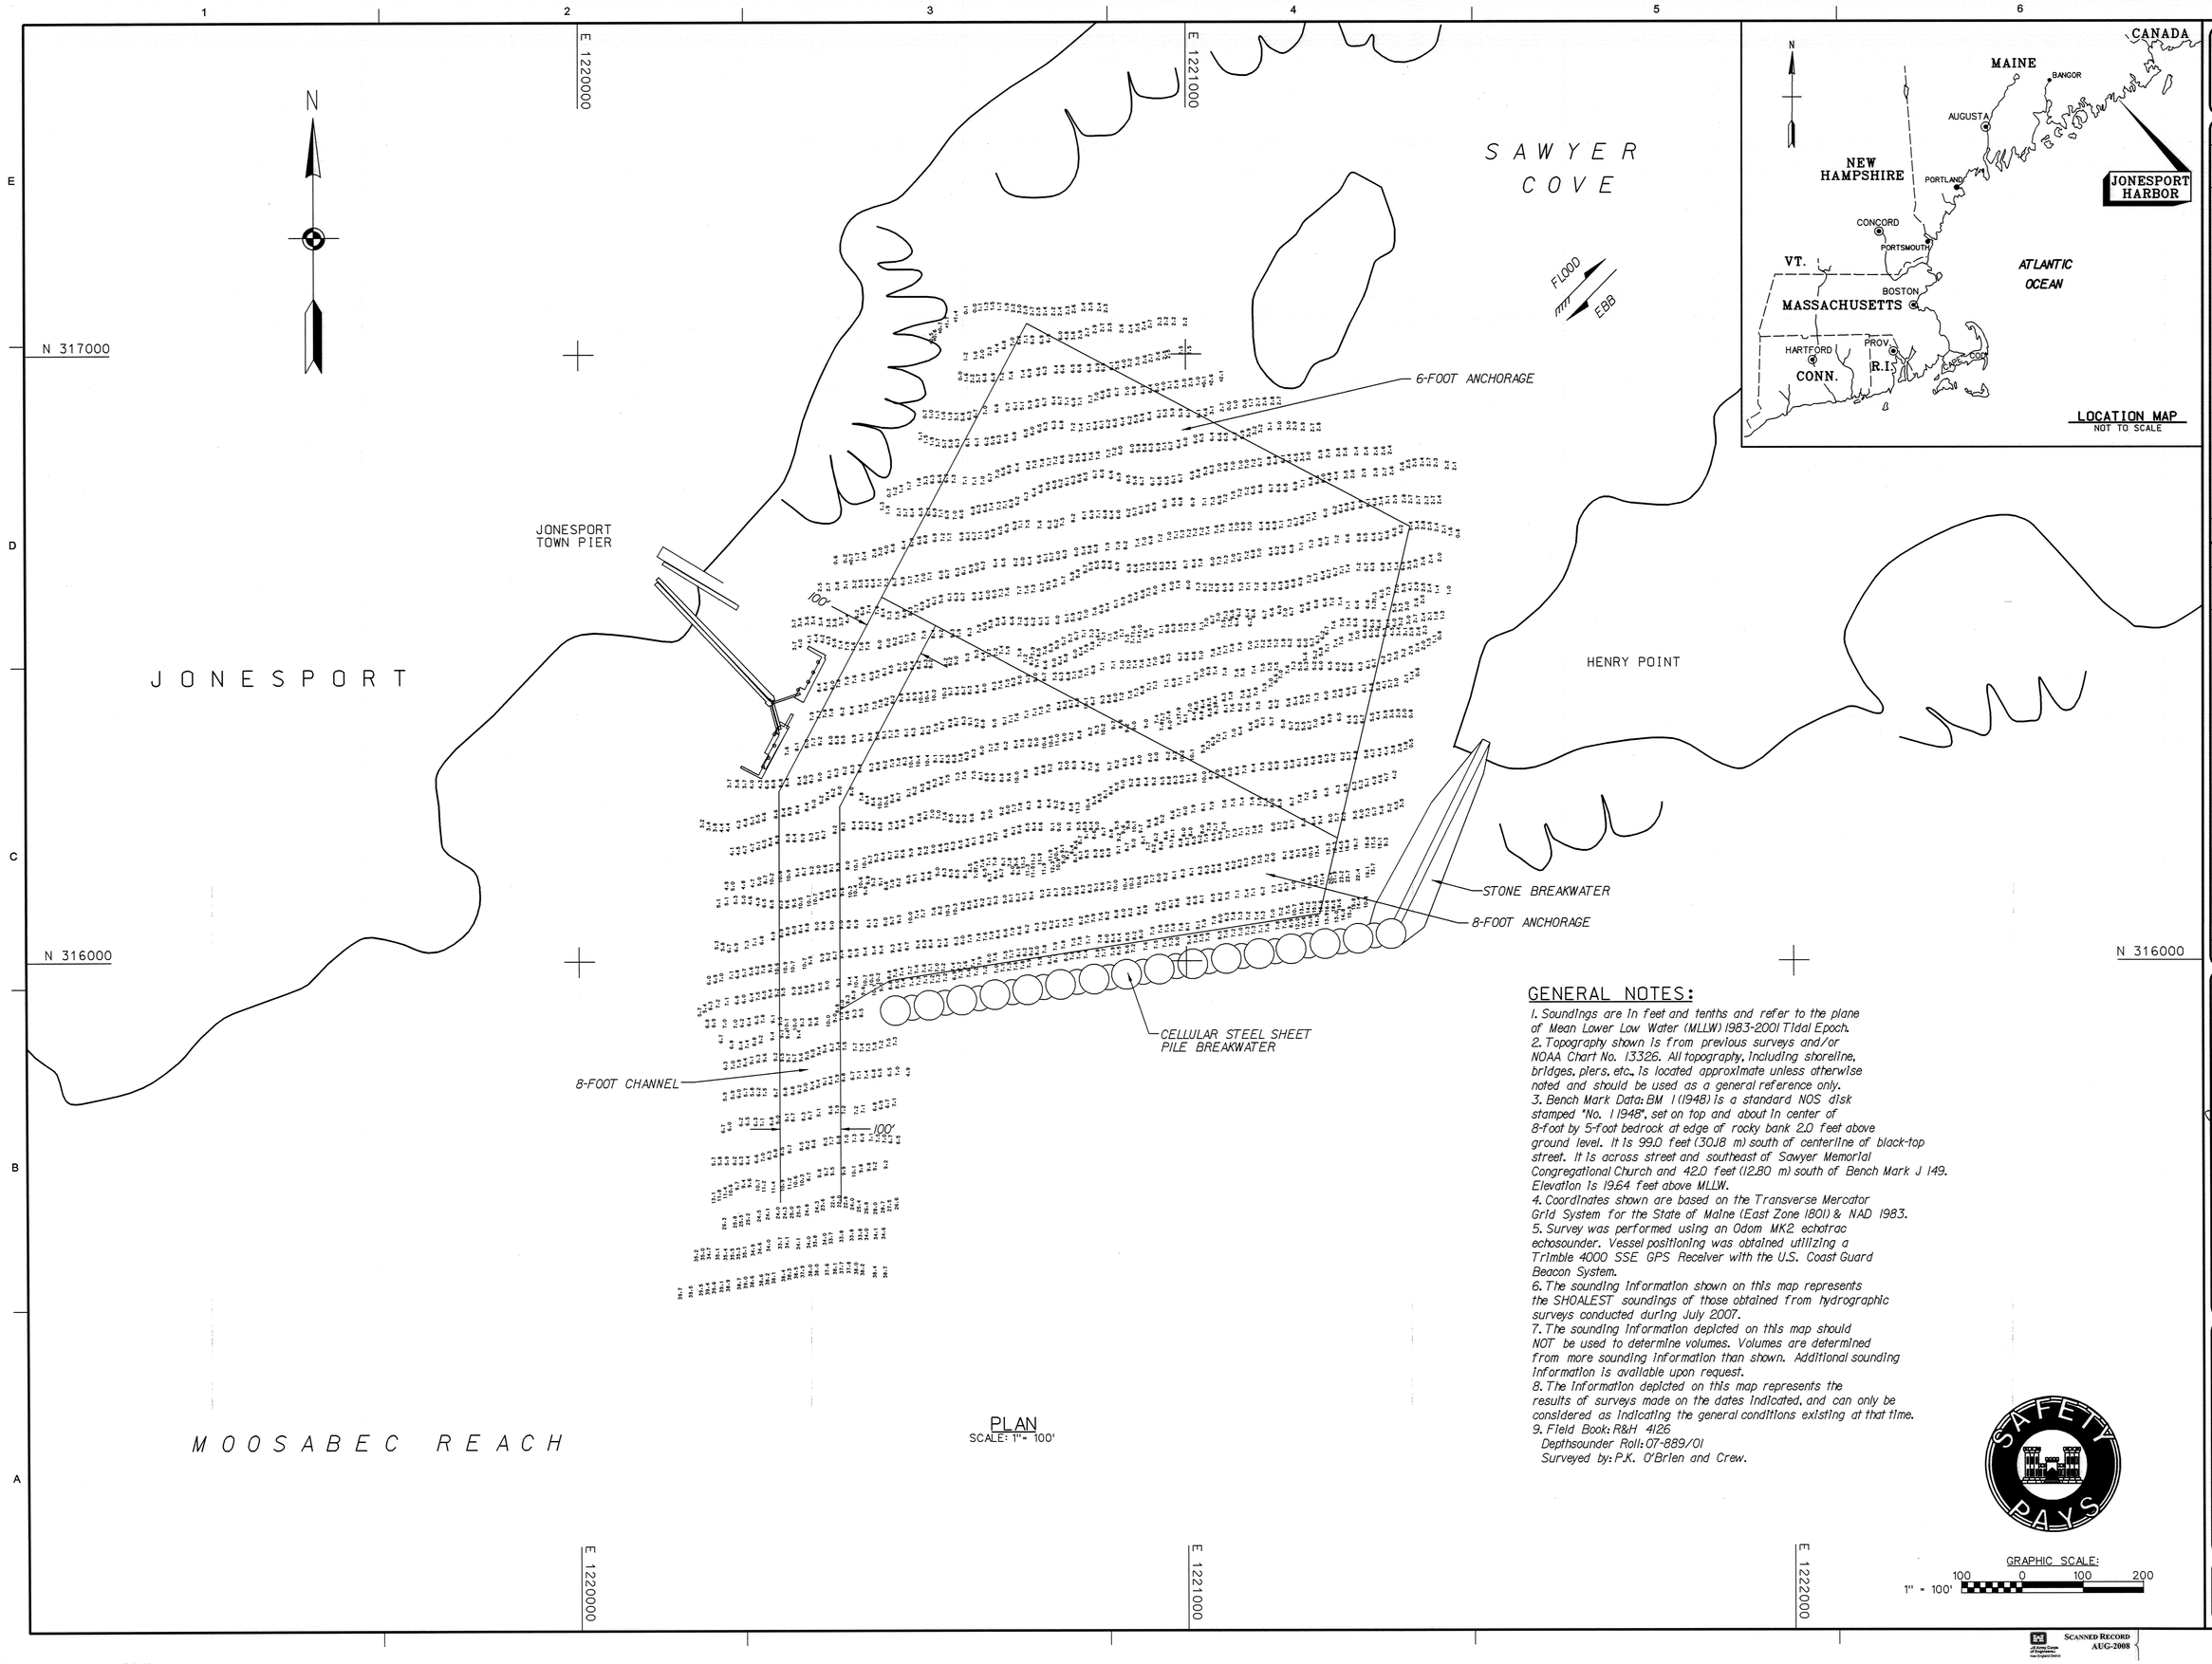

PLAN
SCALE: 1" = 100'

GENERAL NOTES:

1. Soundings are in feet and tenths and refer to the plane of Mean Lower Low Water (MLLW) 1983-2001 Tidal Epoch.
2. Topography shown is from previous surveys and/or NOAA Chart No. 13326. All topography, including shoreline, bridges, piers, etc., is located approximate unless otherwise noted and should be used as a general reference only.
3. Bench Mark Data: BM 1 (1948) is a standard NOS disk stamped "No. 1 1948", set on top and about in center of 8-foot by 5-foot bedrock at edge of rocky bank 2.0 feet above ground level. It is 99.0 feet (30.18 m) south of centerline of black-top street. It is across street and southeast of Sawyer Memorial Congregational Church and 42.0 feet (12.80 m) south of Bench Mark J 149. Elevation is 19.64 feet above MLLW.
4. Coordinates shown are based on the Transverse Mercator Grid System for the State of Maine (East Zone 1801) & NAD 1983.
5. Survey was performed using an Odom MK2 echotrac echosounder. Vessel positioning was obtained utilizing a Trimble 4000 SSE GPS Receiver with the U.S. Coast Guard Beacon System.
6. The sounding information shown on this map represents the SHOALEST soundings of those obtained from hydrographic surveys conducted during July 2007.
7. The sounding information depicted on this map should NOT be used to determine volumes. Volumes are determined from more sounding information than shown. Additional sounding information is available upon request.
8. The information depicted on this map represents the results of surveys made on the dates indicated, and can only be considered as indicating the general conditions existing at that time.
9. Field Book: R&H 4126
   Depthsounder Roll: 07-889/01
   Surveyed by: P.K. O'Brien and Crew.

GRAPHIC SCALE:
100 0 100 200
1" = 100'

US Army Corps of Engineers®
New England District

MARK	DESCRIPTION	DATE	APPR.	MARK	DESCRIPTION	DATE	APPR.

U.S. ARMY CORPS OF ENGINEERS
NEW ENGLAND DISTRICT
CONCORD, MASSACHUSETTS
www.nae.usace.army.mil

REVIEWED BY: Asst. Chief, Survey Section
SUBMITTED BY: Chief, Survey Section
DATE: 9/11/2008
DWN BY: TJG
CKD BY: WRW
DESIGN FILE: JONESPL.DGN
DRAWING CODE: 2801
PLOT SCALE: 1" = 100'
PLOT DATE: 8/26/2008
SIZE: ANSI F
FILE NAME: JONZ801V101.S01

JONESPORT HARBOR
JONESPORT, MAINE
CONDITION SURVEY

8-FOOT CHANNEL
& 8-FOOT ANCHORAGES

SHEET IDENTIFICATION
V-101
SHEET 1 OF 1

SAFETY PAYS

SCANNED RECORD
AUG-2008