CORPS OF ENGINEERS — U. S. ARMY

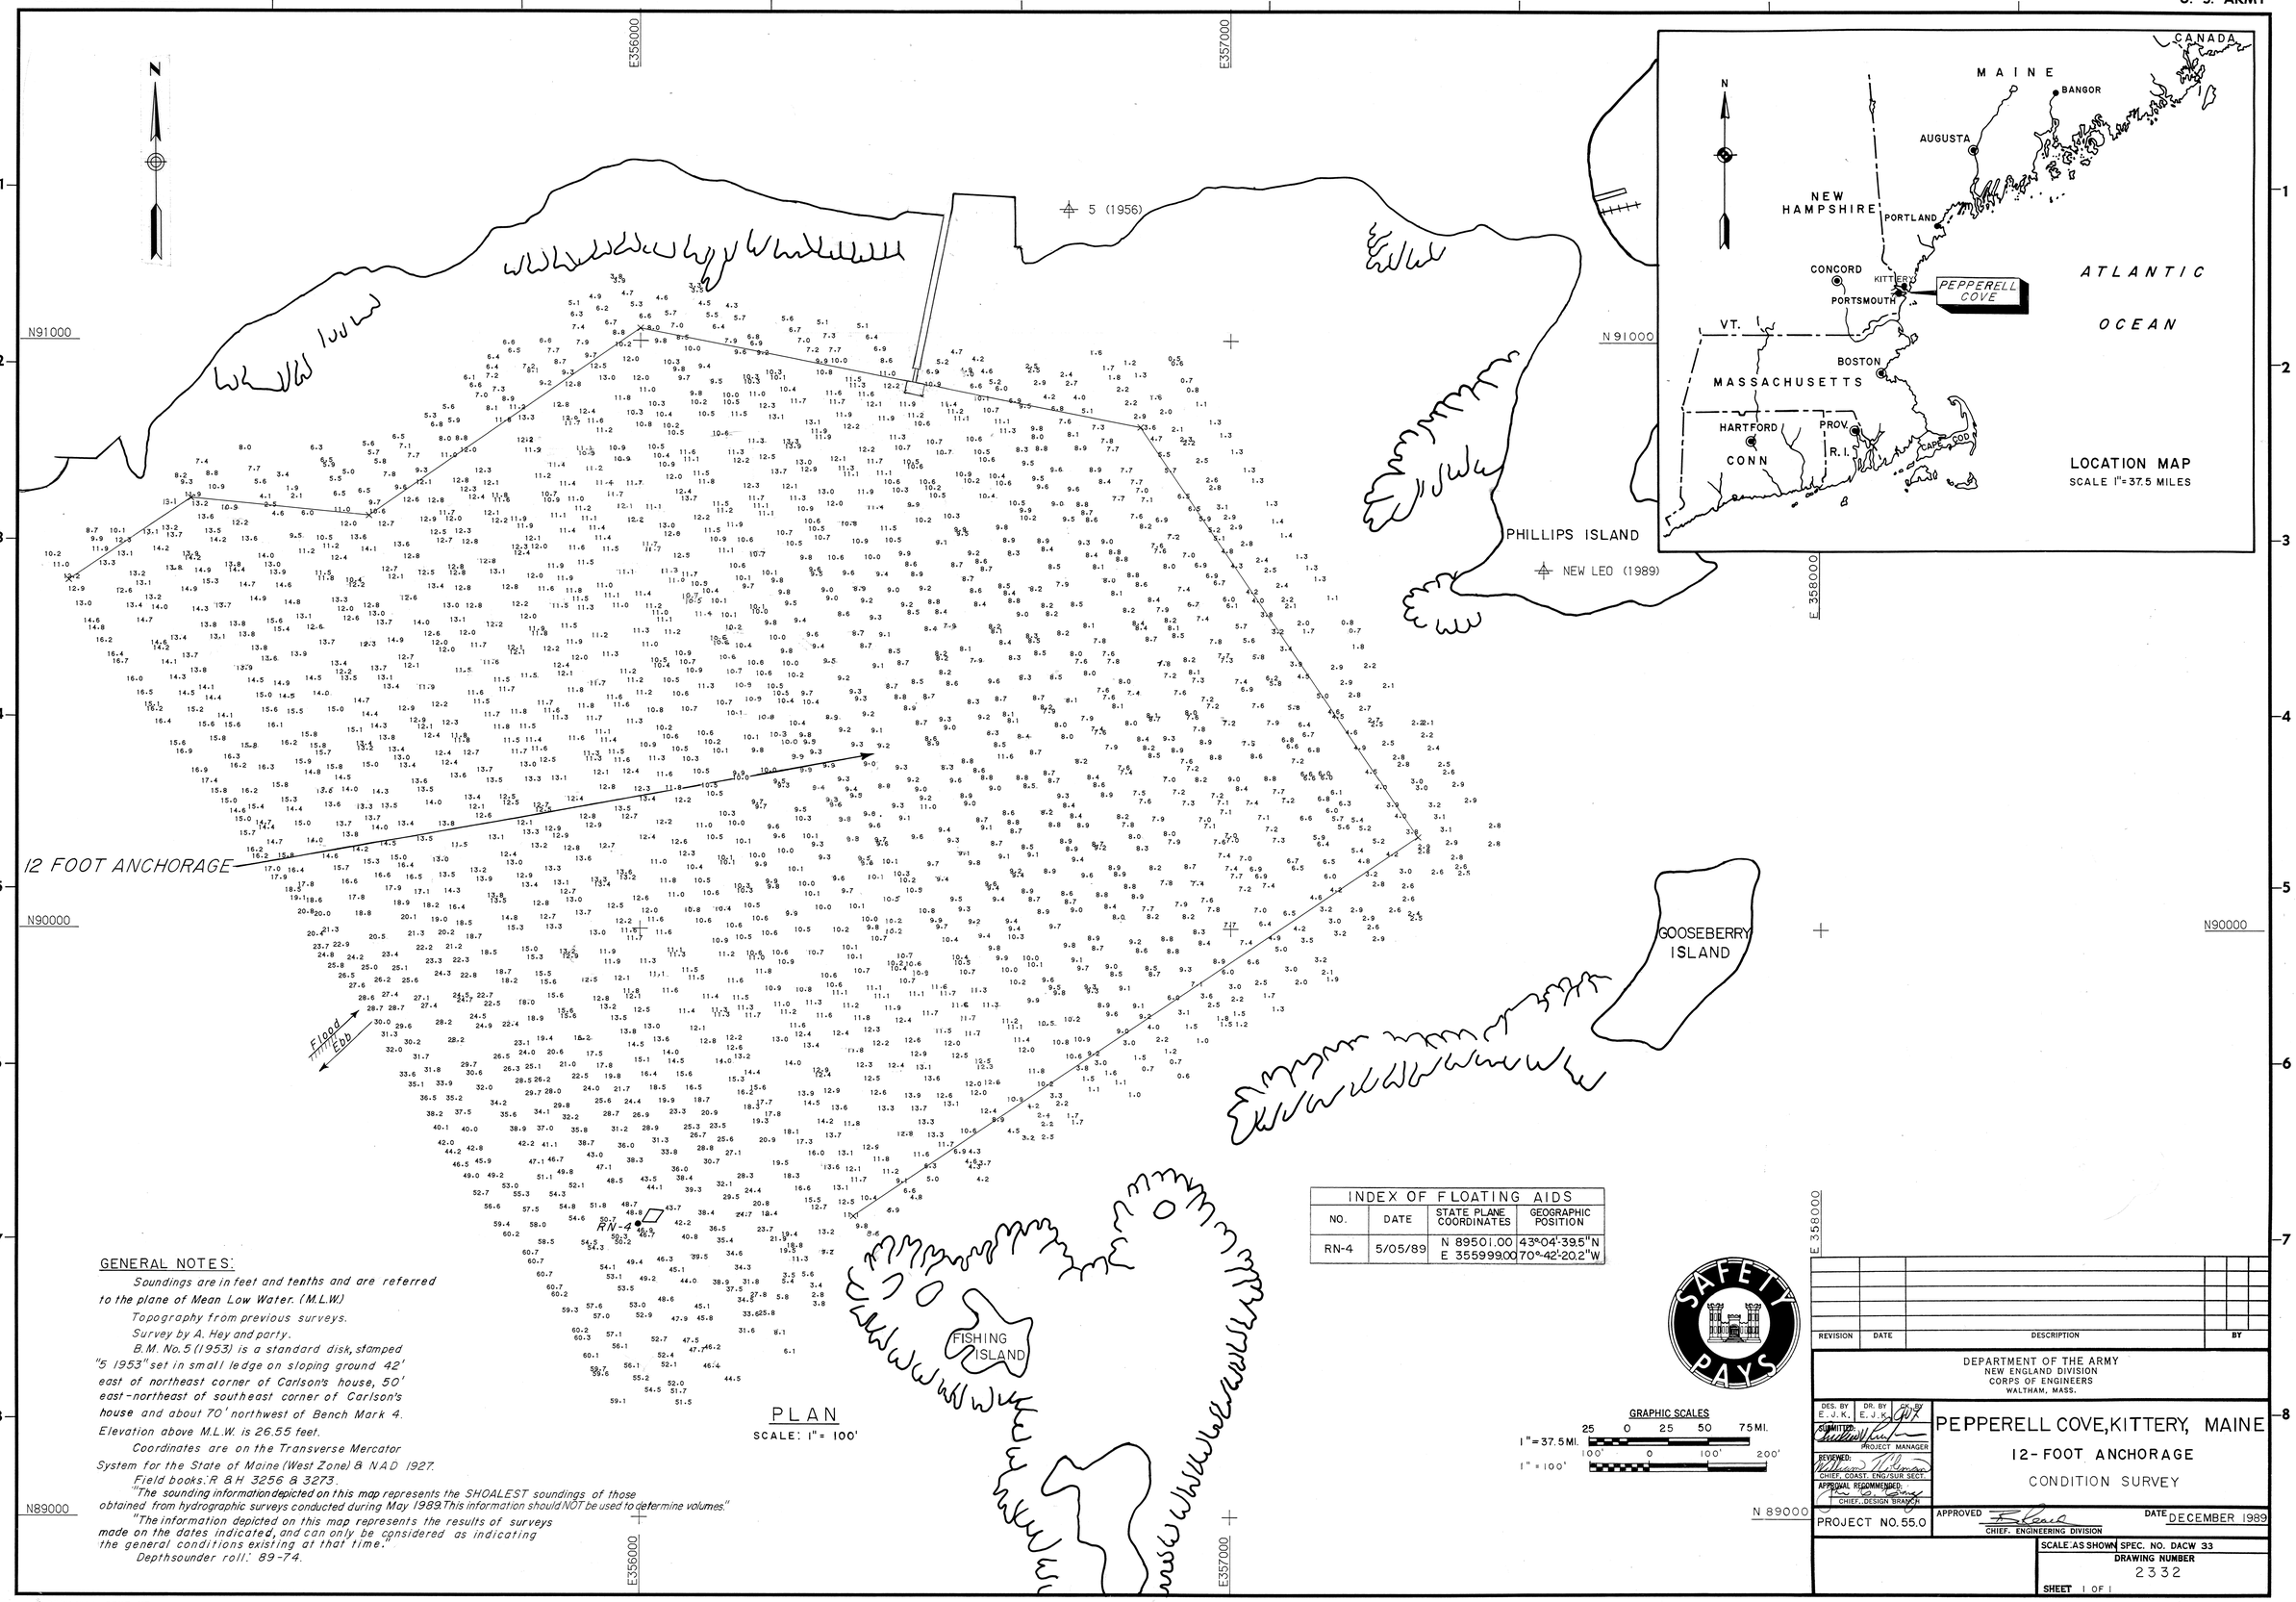

INDEX OF FLOATING AIDS			
NO.	DATE	STATE PLANE COORDINATES	GEOGRAPHIC POSITION
RN-4	5/05/89	N 89501.00 E 355999.00	43°-04'-39.5"N 70°-42'-20.2"W

GENERAL NOTES:

Soundings are in feet and tenths and are referred to the plane of Mean Low Water. (M.L.W.)

Topography from previous surveys.

Survey by A. Hey and party.

B.M. No. 5 (1953) is a standard disk, stamped "5 1953" set in small ledge on sloping ground 42' east of northeast corner of Carlson's house, 50' east-northeast of southeast corner of Carlson's house and about 70' northwest of Bench Mark 4. Elevation above M.L.W. is 26.55 feet.

Coordinates are on the Transverse Mercator System for the State of Maine (West Zone) & NAD 1927.

Field books: R & H 3256 & 3273.

"The sounding information depicted on this map represents the SHOALEST soundings of those obtained from hydrographic surveys conducted during May 1989. This information should NOT be used to determine volumes."

"The information depicted on this map represents the results of surveys made on the dates indicated, and can only be considered as indicating the general conditions existing at that time."

Depthsounder roll: 89-74.

PLAN

SCALE: 1" = 100'

GRAPHIC SCALES

1" = 37.5 MI. — 25 0 25 50 75 MI.

1" = 100' — 100' 0 100' 200'

SAFETY PAYS

REVISION	DATE	DESCRIPTION	BY

DEPARTMENT OF THE ARMY
NEW ENGLAND DIVISION
CORPS OF ENGINEERS
WALTHAM, MASS.

DES. BY E. J. K. — DR. BY E. J. K. — CK. BY GOK

SUBMITTED: PROJECT MANAGER

REVIEWED: CHIEF, COAST. ENG/SUR SECT.

APPROVAL RECOMMENDED: CHIEF, DESIGN BRANCH

PEPPERELL COVE, KITTERY, MAINE

12-FOOT ANCHORAGE

CONDITION SURVEY

PROJECT NO. 55.0

APPROVED: CHIEF, ENGINEERING DIVISION

DATE DECEMBER 1989

SCALE: AS SHOWN — SPEC. NO. DACW 33

DRAWING NUMBER 2332

SHEET 1 OF 1

PEPPERELL COVE ME

See N.O.A.A. Chart 13283

MAKEPEACE P-6164

Scanned Record Feb-2006