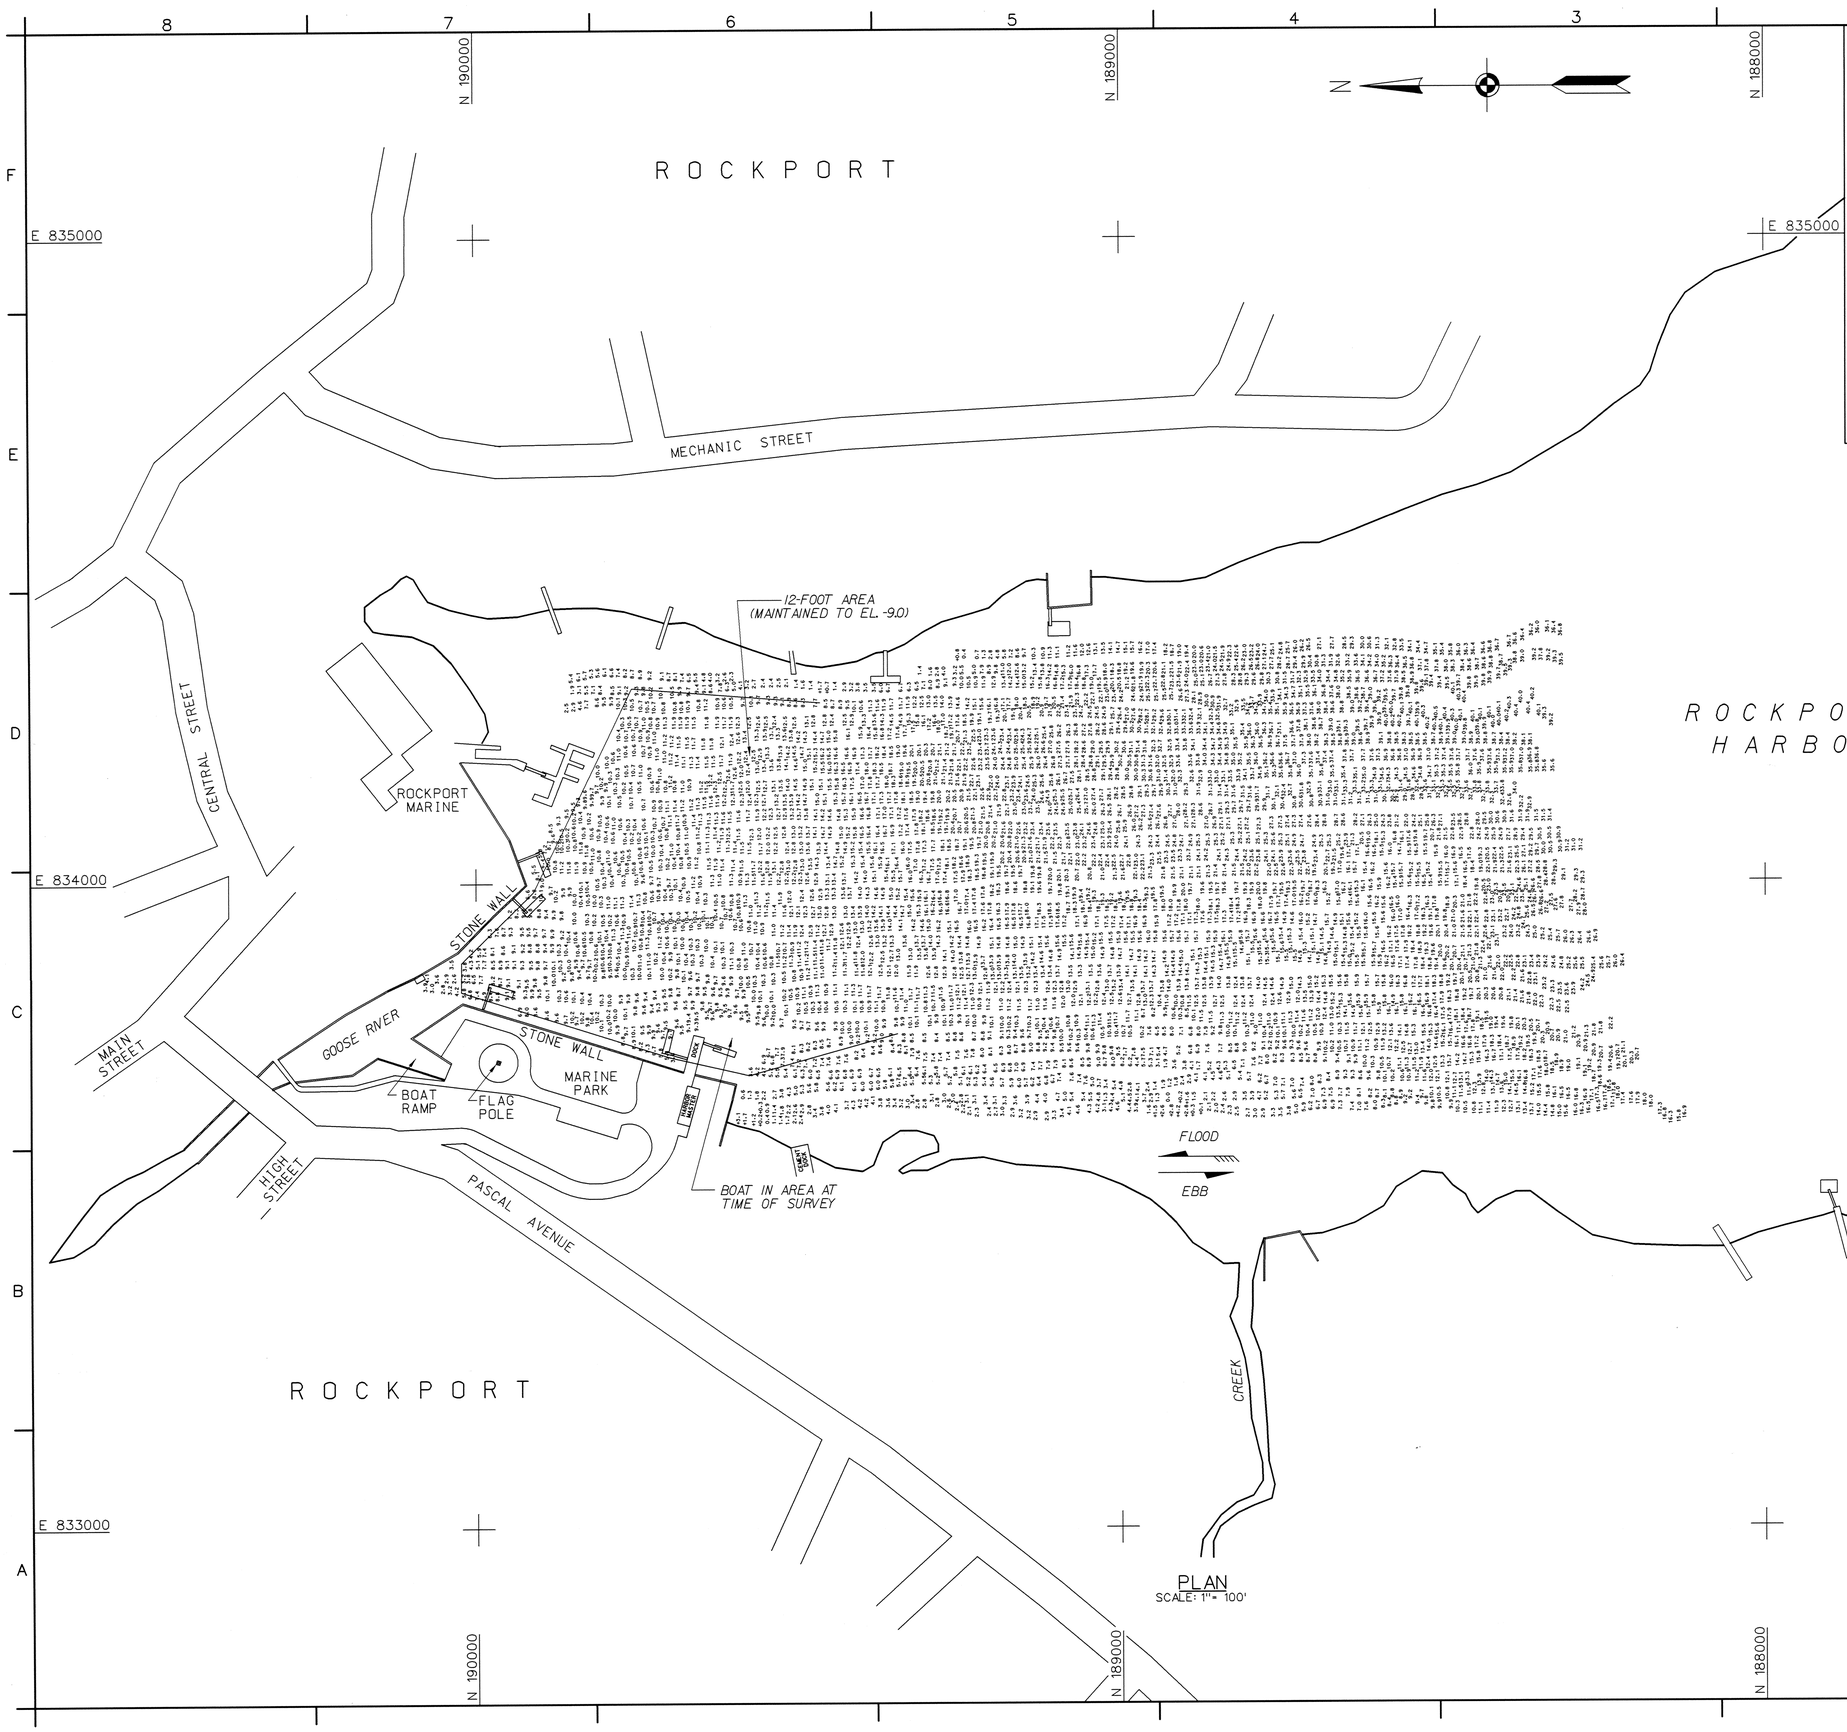

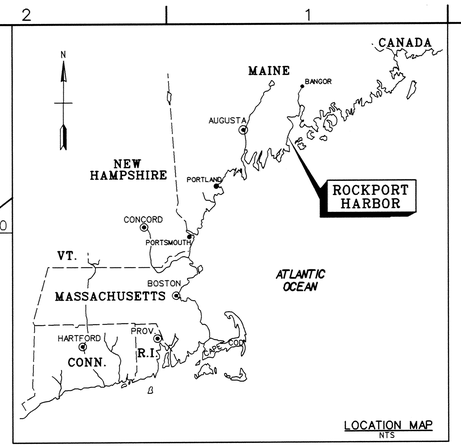

GENERAL NOTES:

1. Soundings are in feet and tenths and refer to the plane of Mean Lower Low Water (MLLW) 1960-1978 Tidal Epoch.
2. Topography shown is from previous surveys and/or NOAA Chart No. 13307. All topography, including shoreline, bridges, piers, etc., is located approximate unless otherwise noted and should be used as a general reference only.
3. Bench Mark Data: TBM Flag (1997) is a chiseled square in the southwest corner of a concrete base of the flagpole in the center island area of Rockport Marine Park. Elevation is 15.24 feet above MLLW.
4. Coordinates shown are based on the Transverse Mercator Grid System for the State of Maine (East Zone 1801) and NAD 1983.
5. Survey was performed using an Odom MK2 echotrac echosounder system. Vessel positioning was obtained utilizing a Trimble 4000 SSE GPS Receiver with the U.S. Coast Guard Beacon System.
6. The sounding information shown on this map represents the SHOALEST soundings of those obtained from hydrographic surveys conducted during March 2006.
7. The sounding information depicted on this map should NOT be used to determine volumes. Volumes are determined from more sounding information than shown. Additional sounding information is available upon request.
8. The information depicted on this map represents the results of surveys made on the dates indicated, and can only be considered as indicating the general conditions existing at that time.
9. Field Book: R&H 5113
Depthsounder Rolls: 06-816/01-04

PLAN
SCALE: 1" = 100'

GRAPHIC SCALE:
100 0 100 200
1" = 100'

US Army Corps of Engineers
New England District

Symbol	Description	Date	Appr.	Symbol	Description	Date	Appr.

Surveyed by: Paul K. O'Brien, Paul Kelly, Crew
Plotted By: Stephen W. Kelley
Asst. Chief, Survey Section
Chief, Survey Section

Date: 10/5/06
Design file:
Drawing code:
2634
File name: RKPV01.S01
Plot date: 06/30/06
Plot scale: 1" = 100'

Rev.

U.S. ARMY ENGINEER DISTRICT
CORPS OF ENGINEERS
CONCORD, MASSACHUSETTS

ROCKPORT HARBOR
ROCKPORT, MAINE
CONDITION SURVEY

12-FOOT AREA

Reference number:
V-101
Sheet 1 of 1

SAFETY PAYS

Scanned Record Sep-2006