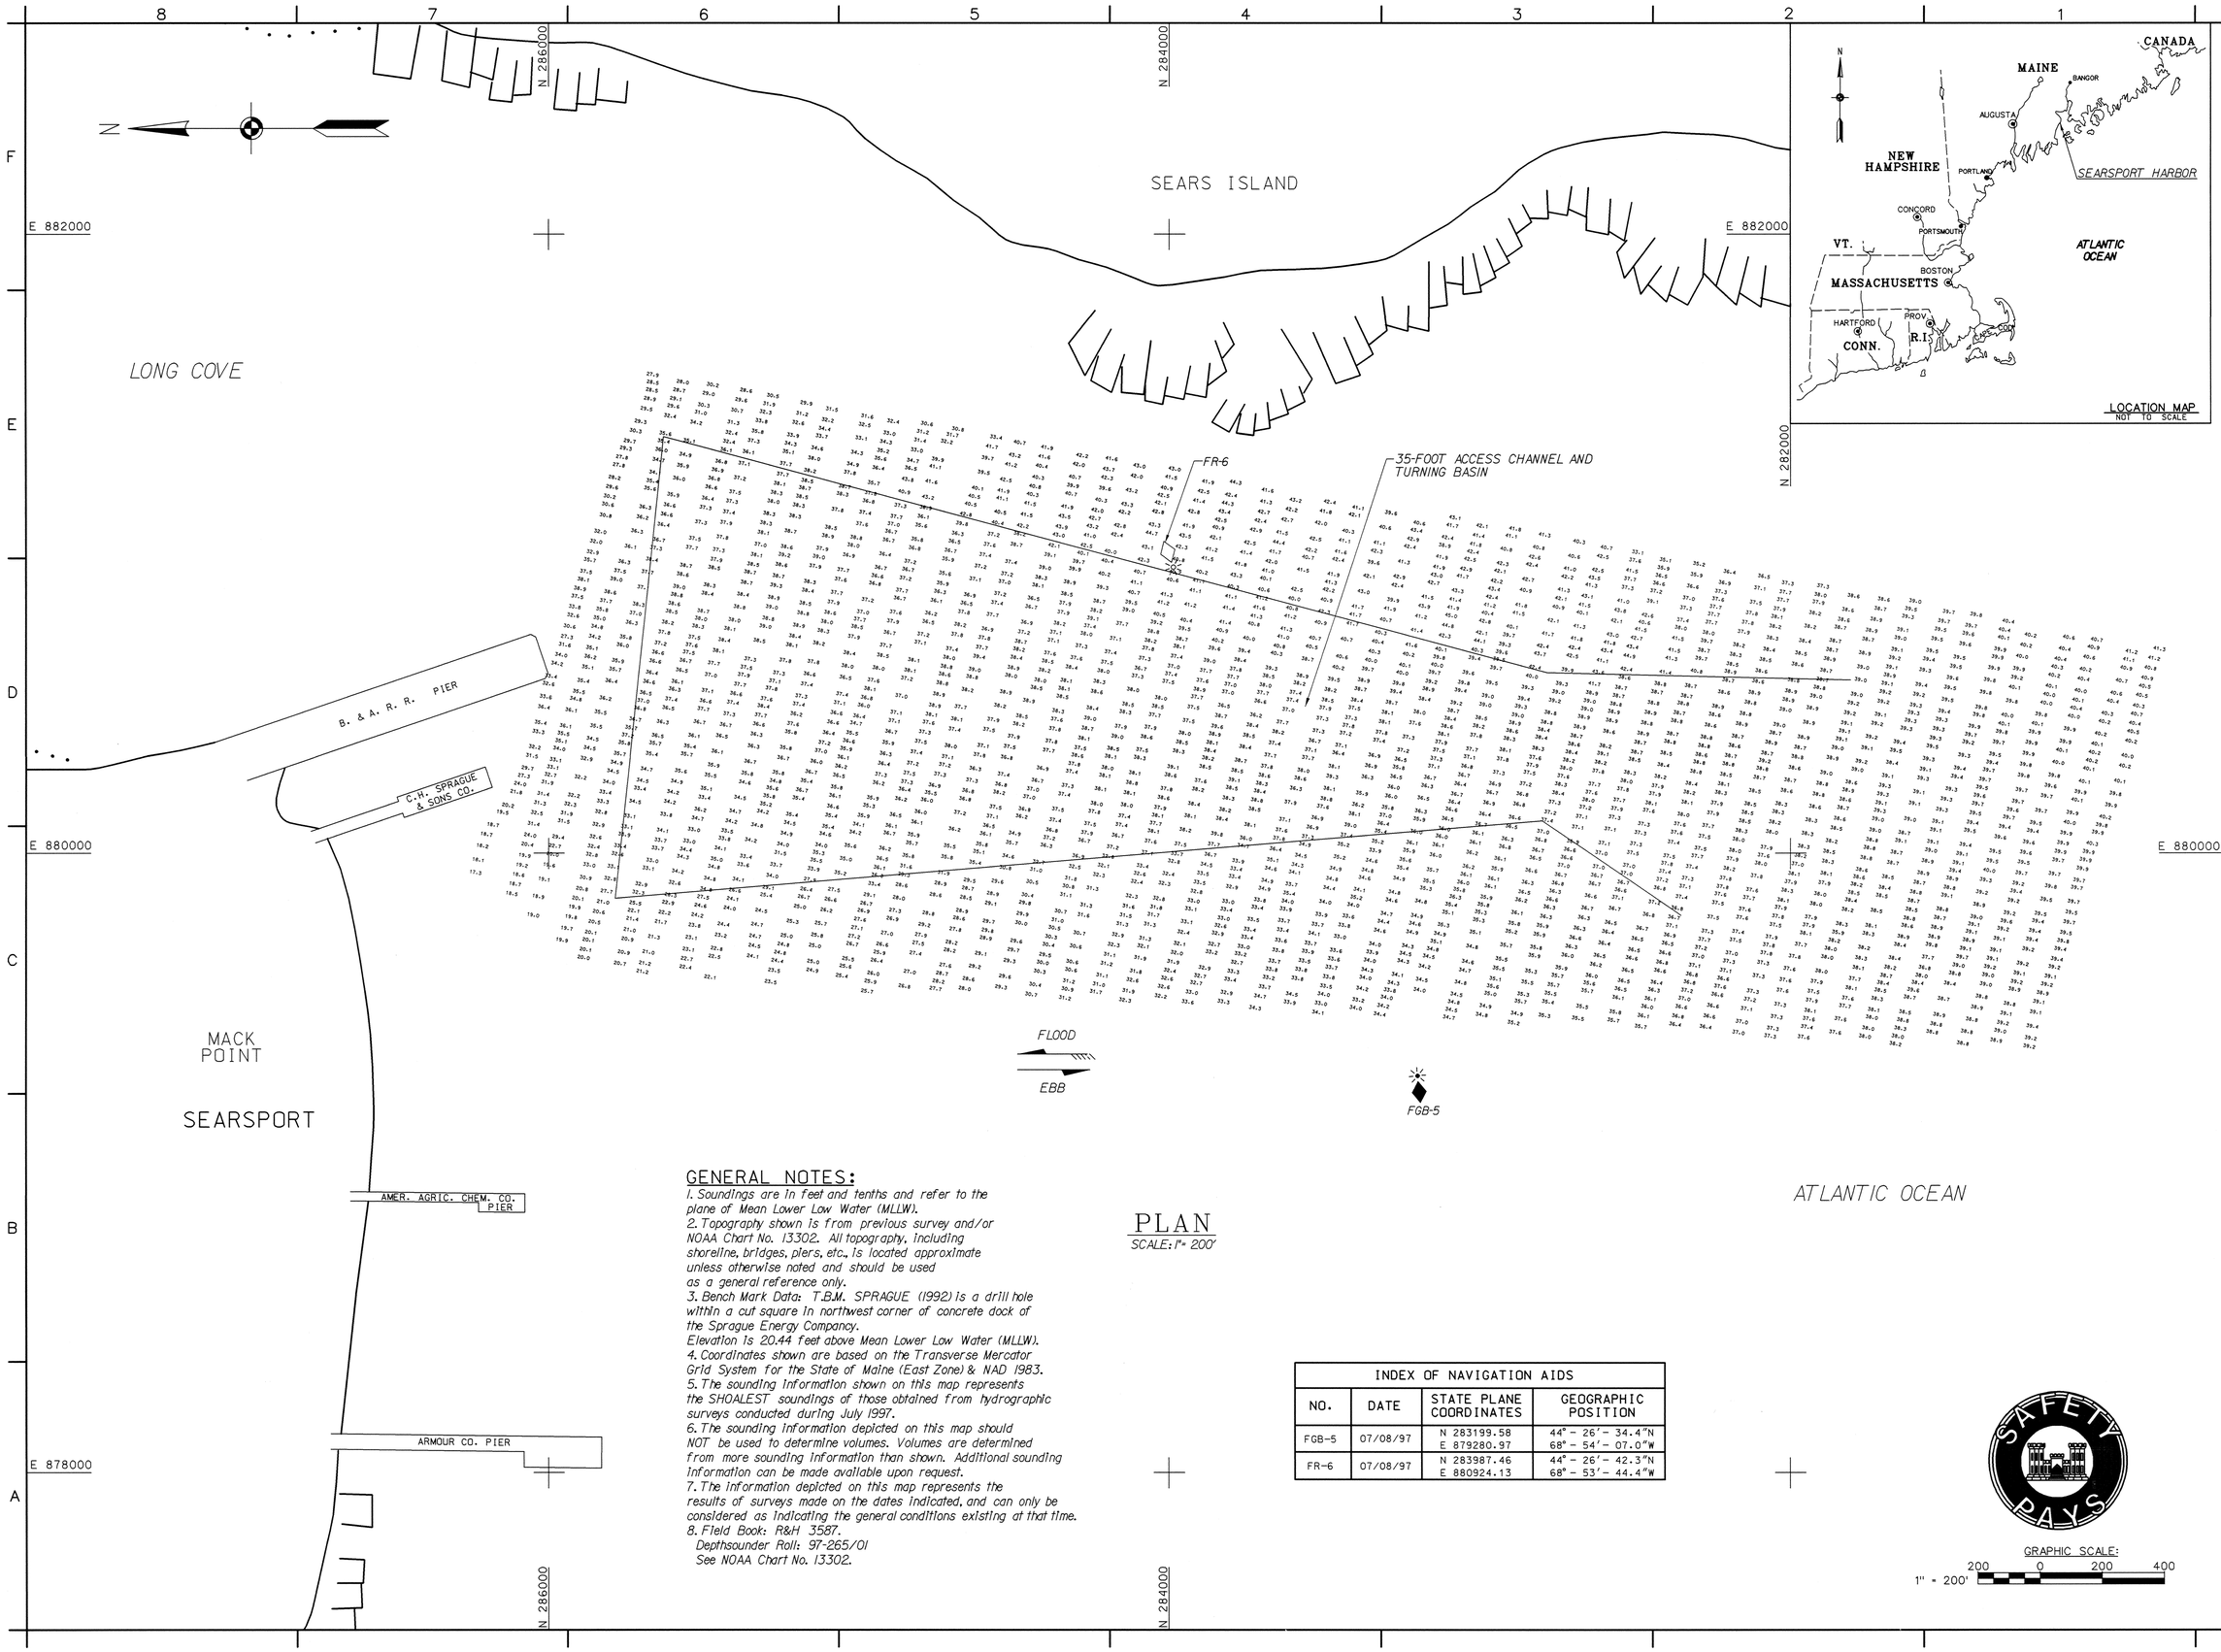

PLAN

SCALE: 1" = 200'

GENERAL NOTES:

1. Soundings are in feet and tenths and refer to the plane of Mean Lower Low Water (MLLW).
2. Topography shown is from previous survey and/or NOAA Chart No. 13302. All topography, including shoreline, bridges, piers, etc., is located approximate unless otherwise noted and should be used as a general reference only.
3. Bench Mark Data: T.B.M. SPRAGUE (1992) is a drill hole within a cut square in northwest corner of concrete dock of the Sprague Energy Company. Elevation is 20.44 feet above Mean Lower Low Water (MLLW).
4. Coordinates shown are based on the Transverse Mercator Grid System for the State of Maine (East Zone) & NAD 1983.
5. The sounding information shown on this map represents the SHOALEST soundings of those obtained from hydrographic surveys conducted during July 1997.
6. The sounding information depicted on this map should NOT be used to determine volumes. Volumes are determined from more sounding information than shown. Additional sounding information can be made available upon request.
7. The information depicted on this map represents the results of surveys made on the dates indicated, and can only be considered as indicating the general conditions existing at that time.
8. Field Book: R&H 3587.
   Depthsounder Roll: 97-265/01
   See NOAA Chart No. 13302.

INDEX OF NAVIGATION AIDS			
NO.	DATE	STATE PLANE COORDINATES	GEOGRAPHIC POSITION
FGB-5	07/08/97	N 283199.58 E 879280.97	44° - 26' - 34.4"N 68° - 54' - 07.0"W
FR-6	07/08/97	N 283987.46 E 880924.13	44° - 26' - 42.3"N 68° - 53' - 44.4"W

GRAPHIC SCALE:
200 0 200 400
1" = 200'

US Army Corps of Engineers
New England District

Symbol	Description	Date	Appr.

Surveyed By: Robert W. Macgowan
Hydrographic Crew
Plotted By: Stephen W. Kelley
Drawing code: 2539
File name: SEAV103.S01
Plot date: 5/13/03
Plot scale: 1" = 200'
Chief, Survey Section

U.S. ARMY ENGINEER DISTRICT
CORPS OF ENGINEERS
CONCORD, MASSACHUSETTS

SEARSPORT HARBOR
SEARSPORT, MAINE
CONDITION SURVEY
35-FOOT ACCESS CHANNEL AND TURNING BASIN

Reference number:
Sv-1
Sheet 1 of 1