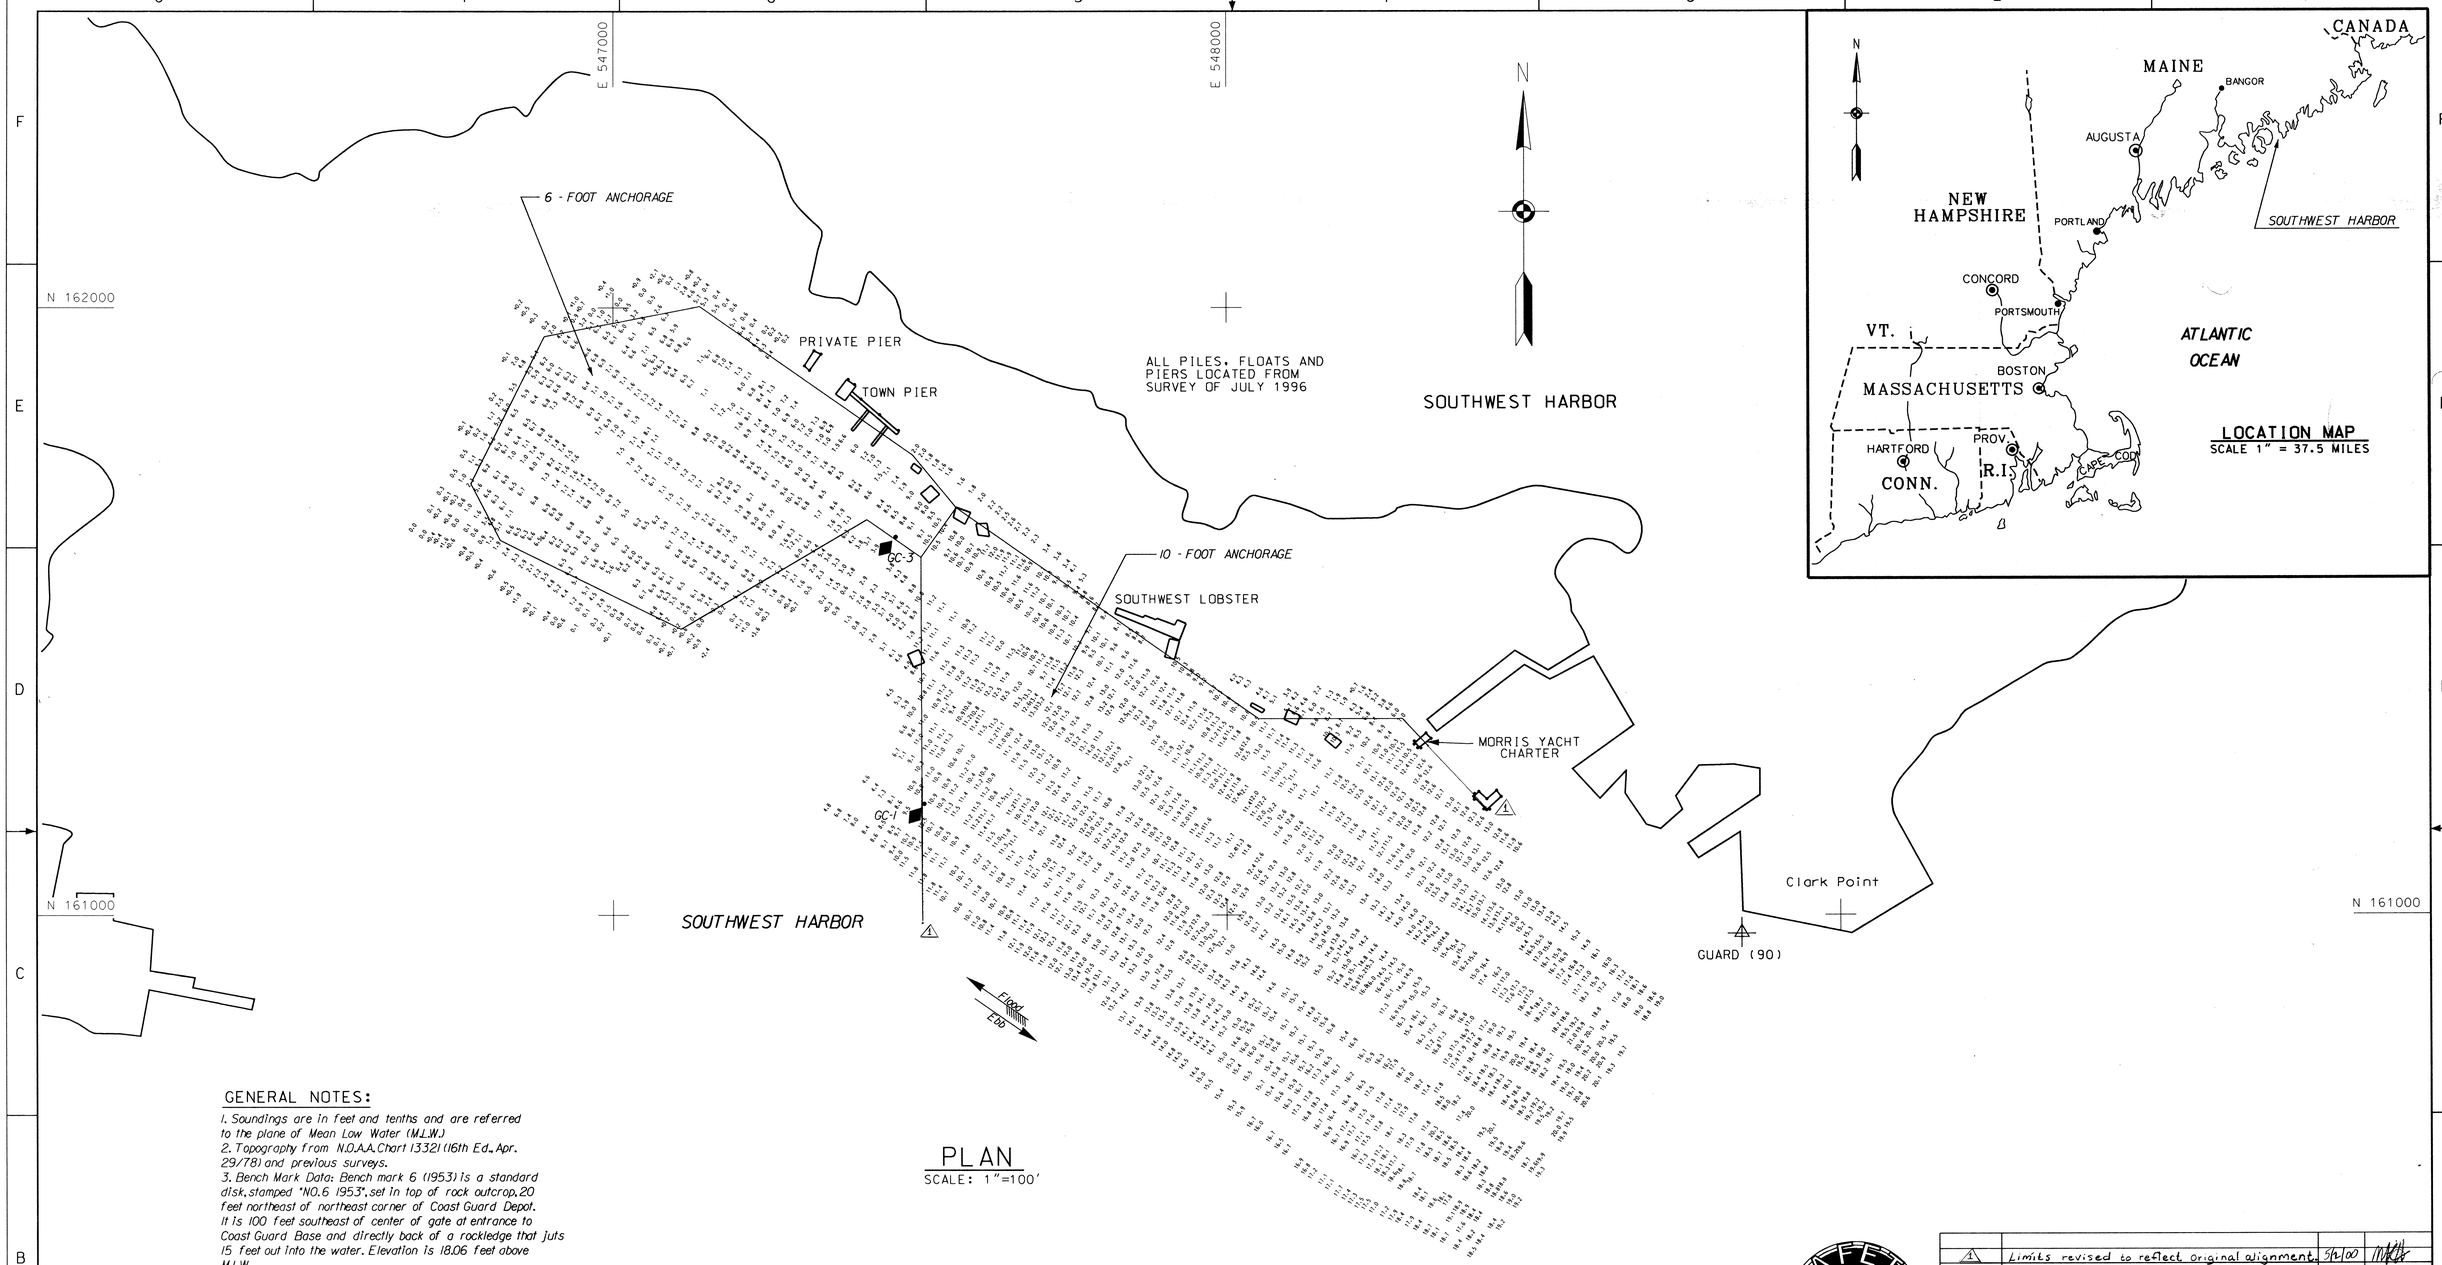

PLAN

SCALE: 1"=100'

GENERAL NOTES:

1. Soundings are in feet and tenths and are referred to the plane of Mean Low Water (M.L.W.)
2. Topography from N.O.A.A. Chart 13321 (16th Ed., Apr. 29/78) and previous surveys.
3. Bench Mark Data: Bench mark 6 (1953) is a standard disk, stamped "NO. 6 1953", set in top of rock outcrop, 20 feet northeast of northeast corner of Coast Guard Depot. It is 100 feet southeast of center of gate at entrance to Coast Guard Base and directly back of a rockledge that juts 15 feet out into the water. Elevation is 18.06 feet above M.L.W.
4. Coordinates are based on the Transverse Mercator Grid System for the State of Maine (East Zone) & N.A.D. 1927.
5. The sounding information depicted on this map represents the SHOALEST soundings of those obtained from hydrographic surveys conducted during July 1996.
6. The information depicted on this map represents the results of surveys made on the dates indicated, and can only be considered as indicating the general conditions existing at that time.
7. Field Book: R & H 2487.
   Depthsounder Roll: 96-187-01
   Survey by: J. Preston & party.
   See N.O.A.A. Chart 13321.

INDEX OF NAVIGATION AIDS

NO.	DATE	STATE PLANE COORDINATES	GEOGRAPHIC POSITION
GC-1	7/25/96	N 161184 E 547505	44° 16′31.0″N 68° 19′07.0″W
GC-3	7/25/96	N 161623 E 547459	44° 16′35.7″N 68° 19′07.6″W
RW	7/25/96	N 160326 E 548445	44° 16′22.9″N 68° 18′54.1″W

GRAPHIC SCALES

1"=37.5 MI. 25 0 25 50 75 MI.

1"=100 FEET 100′ 0 100′ 200′

SIGNATURE AFFIXED BELOW INDICATES OFFICIAL RECOMMENDATION AND APPROVAL OF ALL DRAWINGS IN THIS SET

APPROVED

DIRECTOR OF ENGINEERING — DATE 3/10/97

This project was designed by the New England Division of the U.S. Army Corps of Engineers. The initials or signatures and registration designations of individuals appear on these project documents, within the scope of their employment as required by ER 1110-1-8152.

SYMBOLS	REVISIONS DESCRIPTIONS	DATE	APPROVED
1	Limits revised to reflect original alignment.	5/4/00	

U.S. ARMY CORPS OF ENGINEERS
NEW ENGLAND DIVISION
WALTHAM, MASSACHUSETTS

DESIGNED BY: Annie Chin
DRAWN BY: Annie Chin
REVIEWED BY:
SUBMITTED BY: CHIEF, COAST. ENG/SUR BRANCH
APPROVAL RECOMMENDED: CHIEF, DESIGN DIVISION

SOUTHWEST HARBOR
MAINE
CONDITION SURVEY
6-FT. & 10-FT. ANCHORAGES

SCALE: As Shown
DATE:
CADD NO: SW96187.dgn
SOLICITATION NUMBER:
DRAWING CODE: 2456
SHEET REFERENCE:
SHEET 1 OF 1