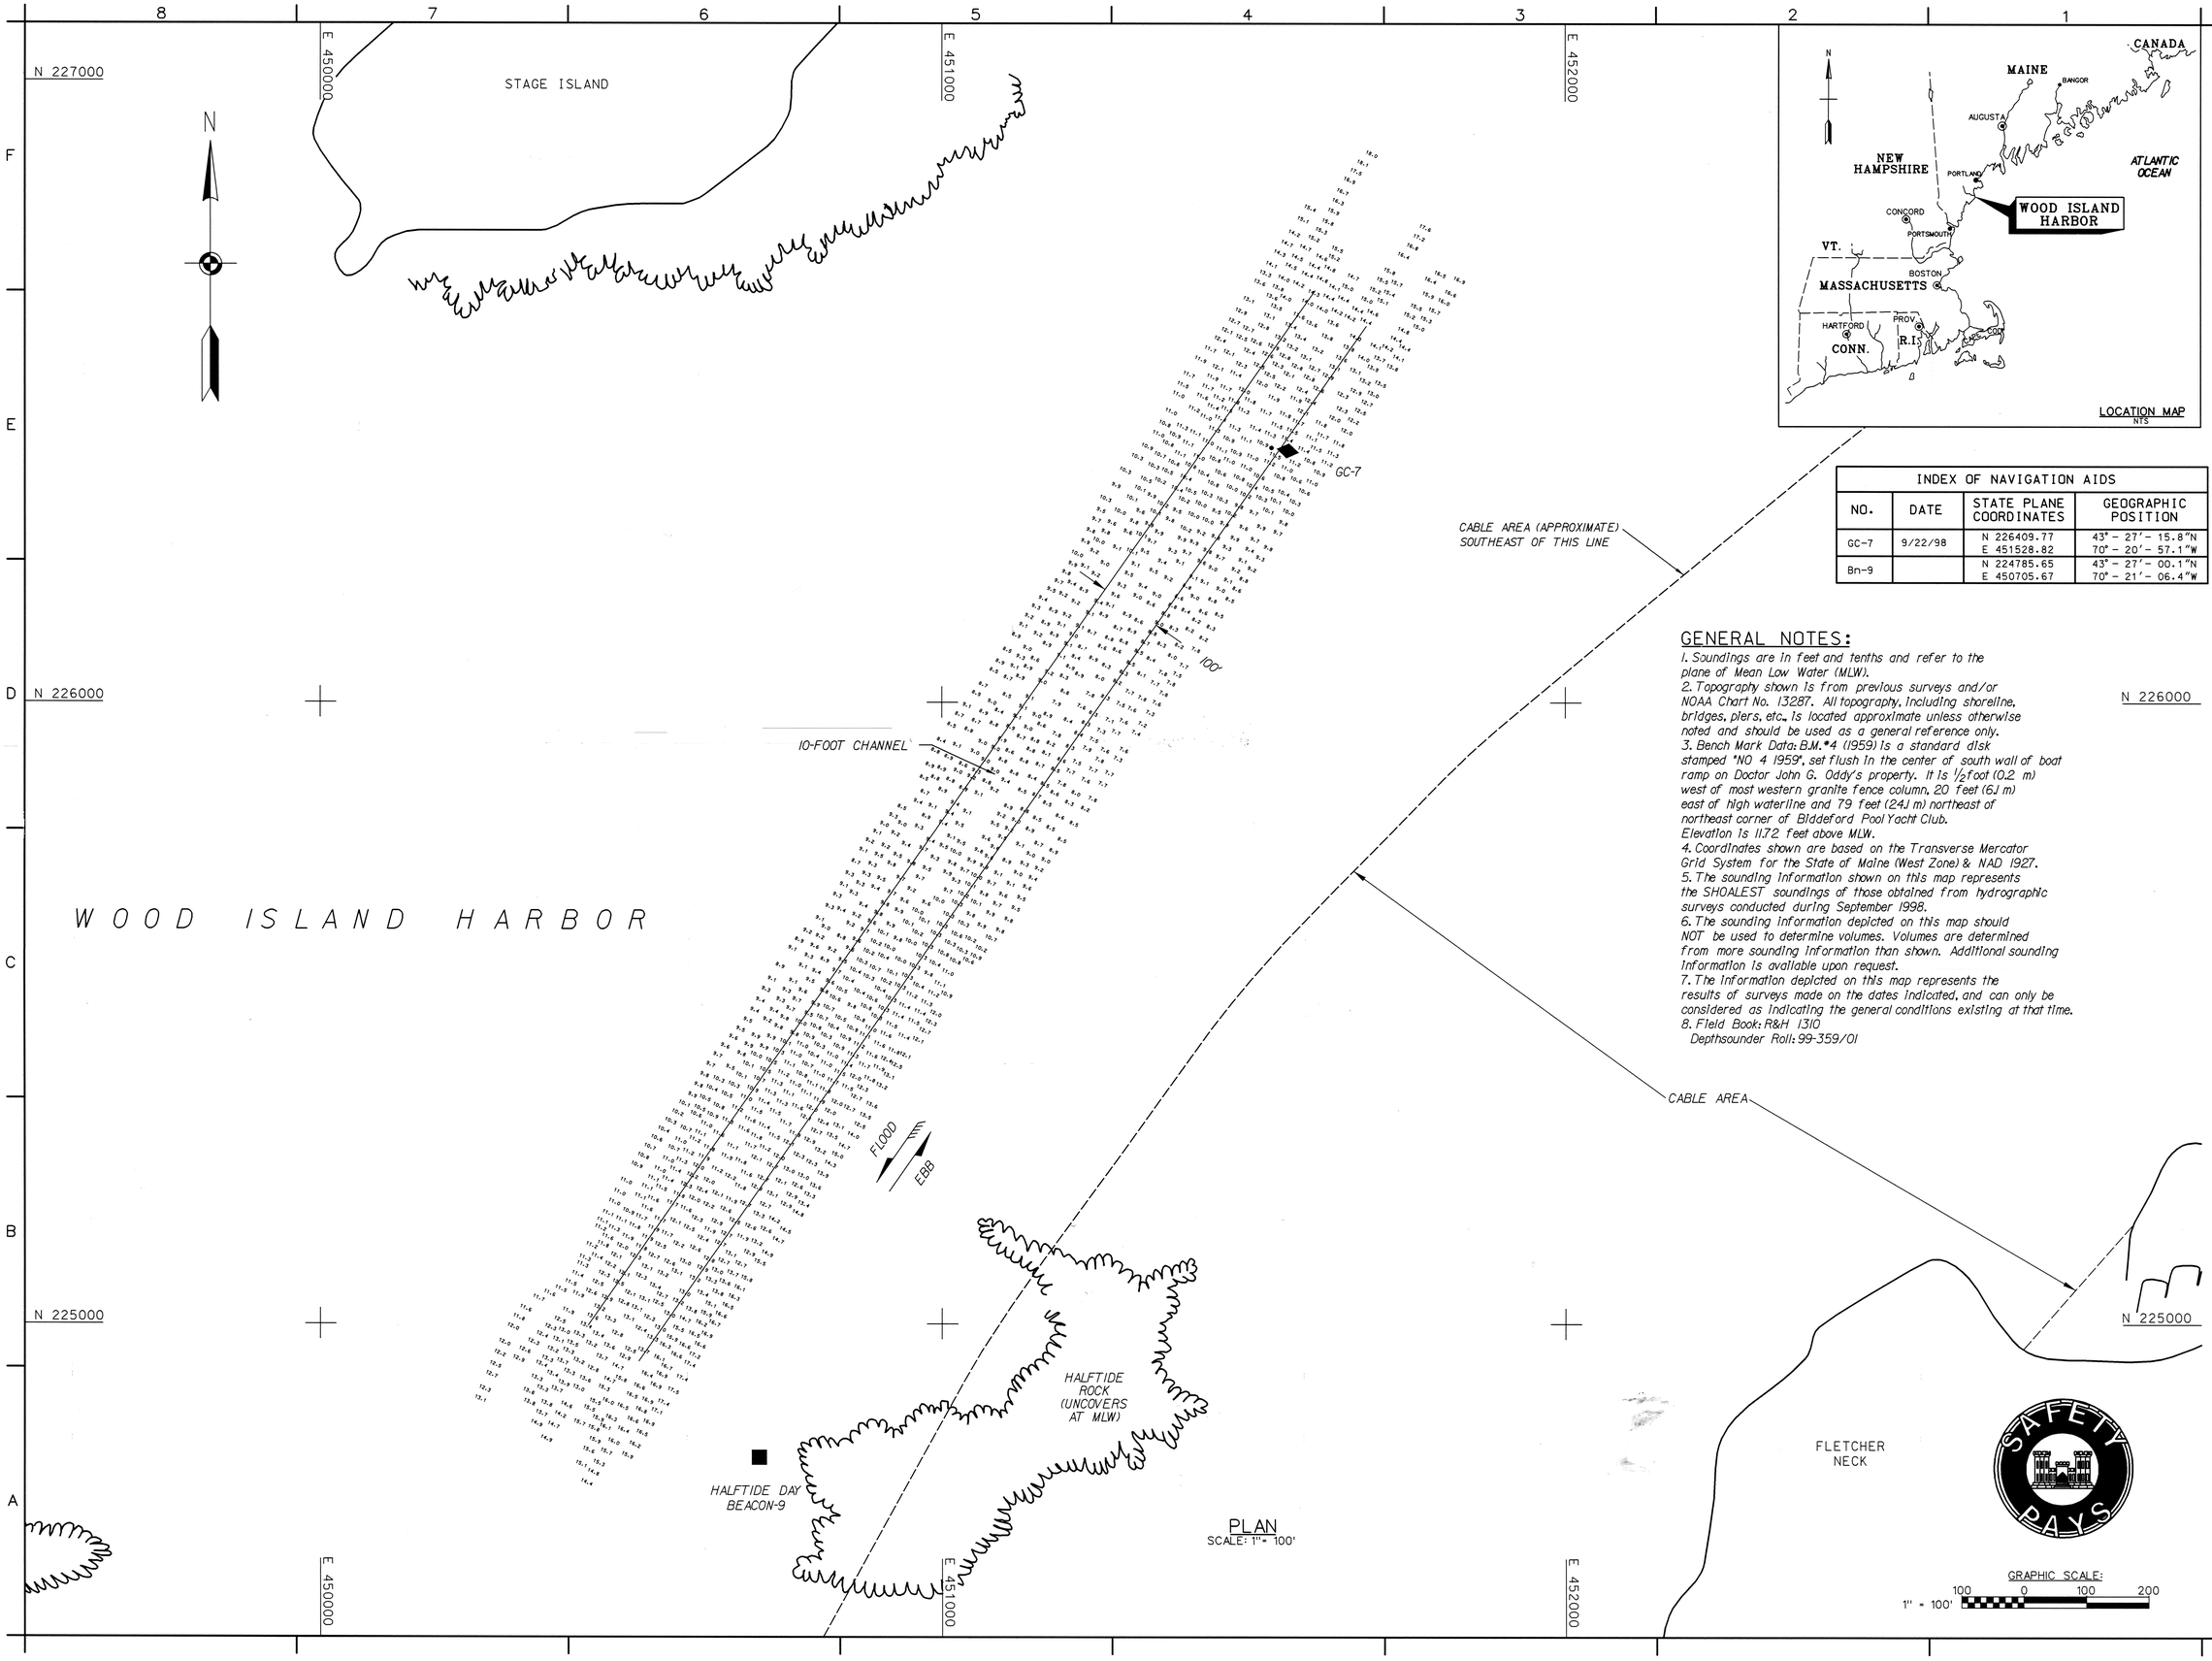

PLAN

SCALE: 1" = 100'

INDEX OF NAVIGATION AIDS			
NO.	DATE	STATE PLANE COORDINATES	GEOGRAPHIC POSITION
GC-7	9/22/98	N 226409.77 E 451528.82	43° - 27′ - 15.8″N 70° - 20′ - 57.1″W
Bn-9		N 224785.65 E 450705.67	43° - 27′ - 00.1″N 70° - 21′ - 06.4″W

GENERAL NOTES:

1. Soundings are in feet and tenths and refer to the plane of Mean Low Water (MLW).
2. Topography shown is from previous surveys and/or NOAA Chart No. 13287. All topography, including shoreline, bridges, piers, etc., is located approximate unless otherwise noted and should be used as a general reference only.
3. Bench Mark Data: B.M.#4 (1959) is a standard disk stamped "NO 4 1959", set flush in the center of south wall of boat ramp on Doctor John G. Oddy's property. It is ½ foot (0.2 m) west of most western granite fence column, 20 feet (6.1 m) east of high waterline and 79 feet (24.1 m) northeast of northeast corner of Biddeford Pool Yacht Club. Elevation is 11.72 feet above MLW.
4. Coordinates shown are based on the Transverse Mercator Grid System for the State of Maine (West Zone) & NAD 1927.
5. The sounding information shown on this map represents the SHOALEST soundings of those obtained from hydrographic surveys conducted during September 1998.
6. The sounding information depicted on this map should NOT be used to determine volumes. Volumes are determined from more sounding information than shown. Additional sounding information is available upon request.
7. The information depicted on this map represents the results of surveys made on the dates indicated, and can only be considered as indicating the general conditions existing at that time.
8. Field Book: R&H 1310
   Depthsounder Roll: 99-359/01

Symbol	Description	Date	Appr.	Symbol	Description	Date	Appr.

U.S. ARMY ENGINEER DISTRICT
CORPS OF ENGINEERS
CONCORD, MASSACHUSETTS

Surveyed By: P.K. O'Brien, Hydrographic Crew
Plotted By: V.A. Carabedian
Date: 2
Digitized by: Jackson
Drawing code: 2601
Asst. Chief, Survey Section
Chief, Cartography Section
Rev.
File name: WSVI01S01
Plot date: 11 March 2005
Plot scale: 1"=100'

WOOD ISLAND
BIDDEFORD, MAINE
CONDITION SURVEY
10-FOOT CHANNEL

Reference number:
V-1
Sheet 1 of 1

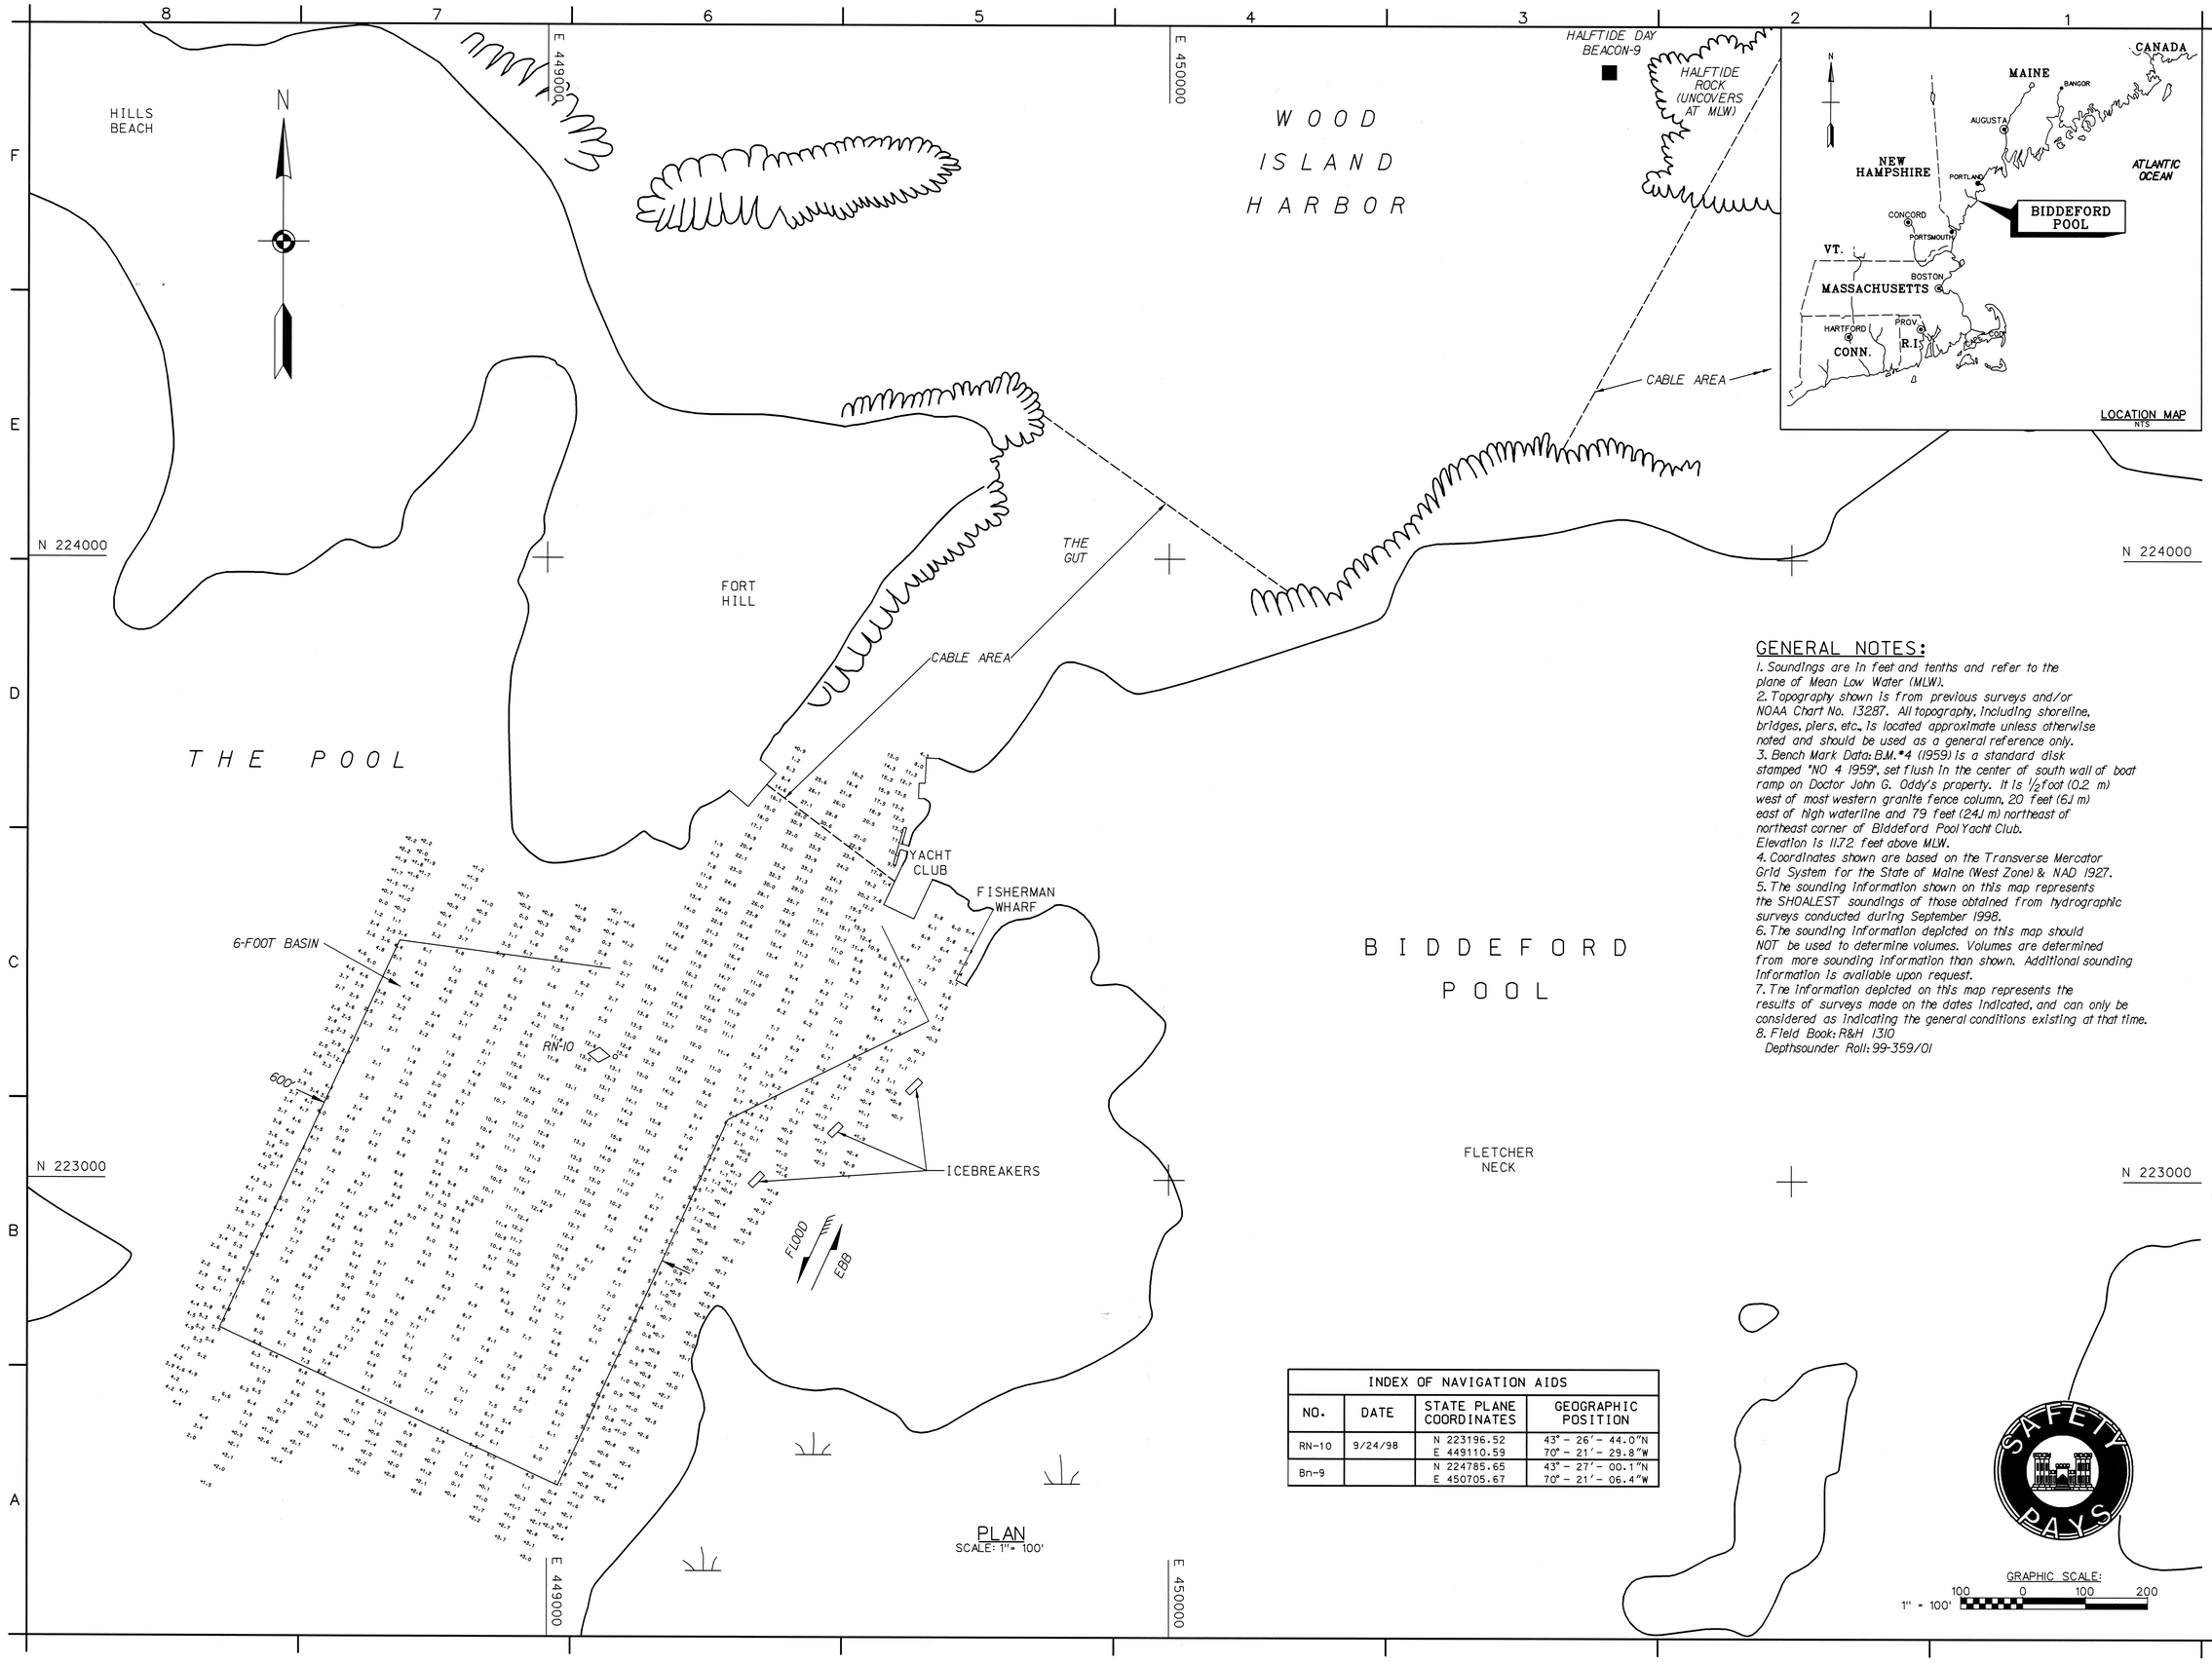

GENERAL NOTES:

1. Soundings are in feet and tenths and refer to the plane of Mean Low Water (MLW).
2. Topography shown is from previous surveys and/or NOAA Chart No. 13287. All topography, including shoreline, bridges, piers, etc., is located approximate unless otherwise noted and should be used as a general reference only.
3. Bench Mark Data: B.M.#4 (1959) is a standard disk stamped "NO 4 1959", set flush in the center of south wall of boat ramp on Doctor John G. Oddy's property. It is 1/2 foot (0.2 m) west of most western granite fence column, 20 feet (6.1 m) east of high waterline and 79 feet (24.1 m) northeast of northeast corner of Biddeford Pool Yacht Club. Elevation is 11.72 feet above MLW.
4. Coordinates shown are based on the Transverse Mercator Grid System for the State of Maine (West Zone) & NAD 1927.
5. The sounding information shown on this map represents the SHOALEST soundings of those obtained from hydrographic surveys conducted during September 1998.
6. The sounding information depicted on this map should NOT be used to determine volumes. Volumes are determined from more sounding information than shown. Additional sounding information is available upon request.
7. The information depicted on this map represents the results of surveys made on the dates indicated, and can only be considered as indicating the general conditions existing at that time.
8. Field Book: R&H 1310
Depthsounder Roll: 99-359/01

INDEX OF NAVIGATION AIDS			
NO.	DATE	STATE PLANE COORDINATES	GEOGRAPHIC POSITION
RN-10	9/24/98	N 223196.52 E 449110.59	43° - 26′ - 44.0″N 70° - 21′ - 29.8″W
Bn-9		N 224785.65 E 450705.67	43° - 27′ - 00.1″N 70° - 21′ - 06.4″W

US Army Corps of Engineers
New England District

Symbol	Description	Date	Appr.	Symbol	Description	Date	Appr.

U.S. ARMY ENGINEER DISTRICT
CORPS OF ENGINEERS
CONCORD, MASSACHUSETTS

Surveyed By: P.K. O'Brien Hydrographic Crew — Date: 3/11/65
Plotted By: V. Jacobsen, V. Jacobsen — Design file:
Asst. Chief, Survey Section: T. Mulvey — Drawing code: 2600
Chief, Coastal Section: F. Power — File name: BIDV01.S01
Plot date: 11 March 2005
Plot scale: 1"=100'

THE POOL AT BIDDEFORD
BIDDEFORD, MAINE
CONDITION SURVEY
6-FOOT BASIN

Reference number:
V-1
Sheet 1 of 1