CORPS OF ENGINEERS

U. S. ARMY

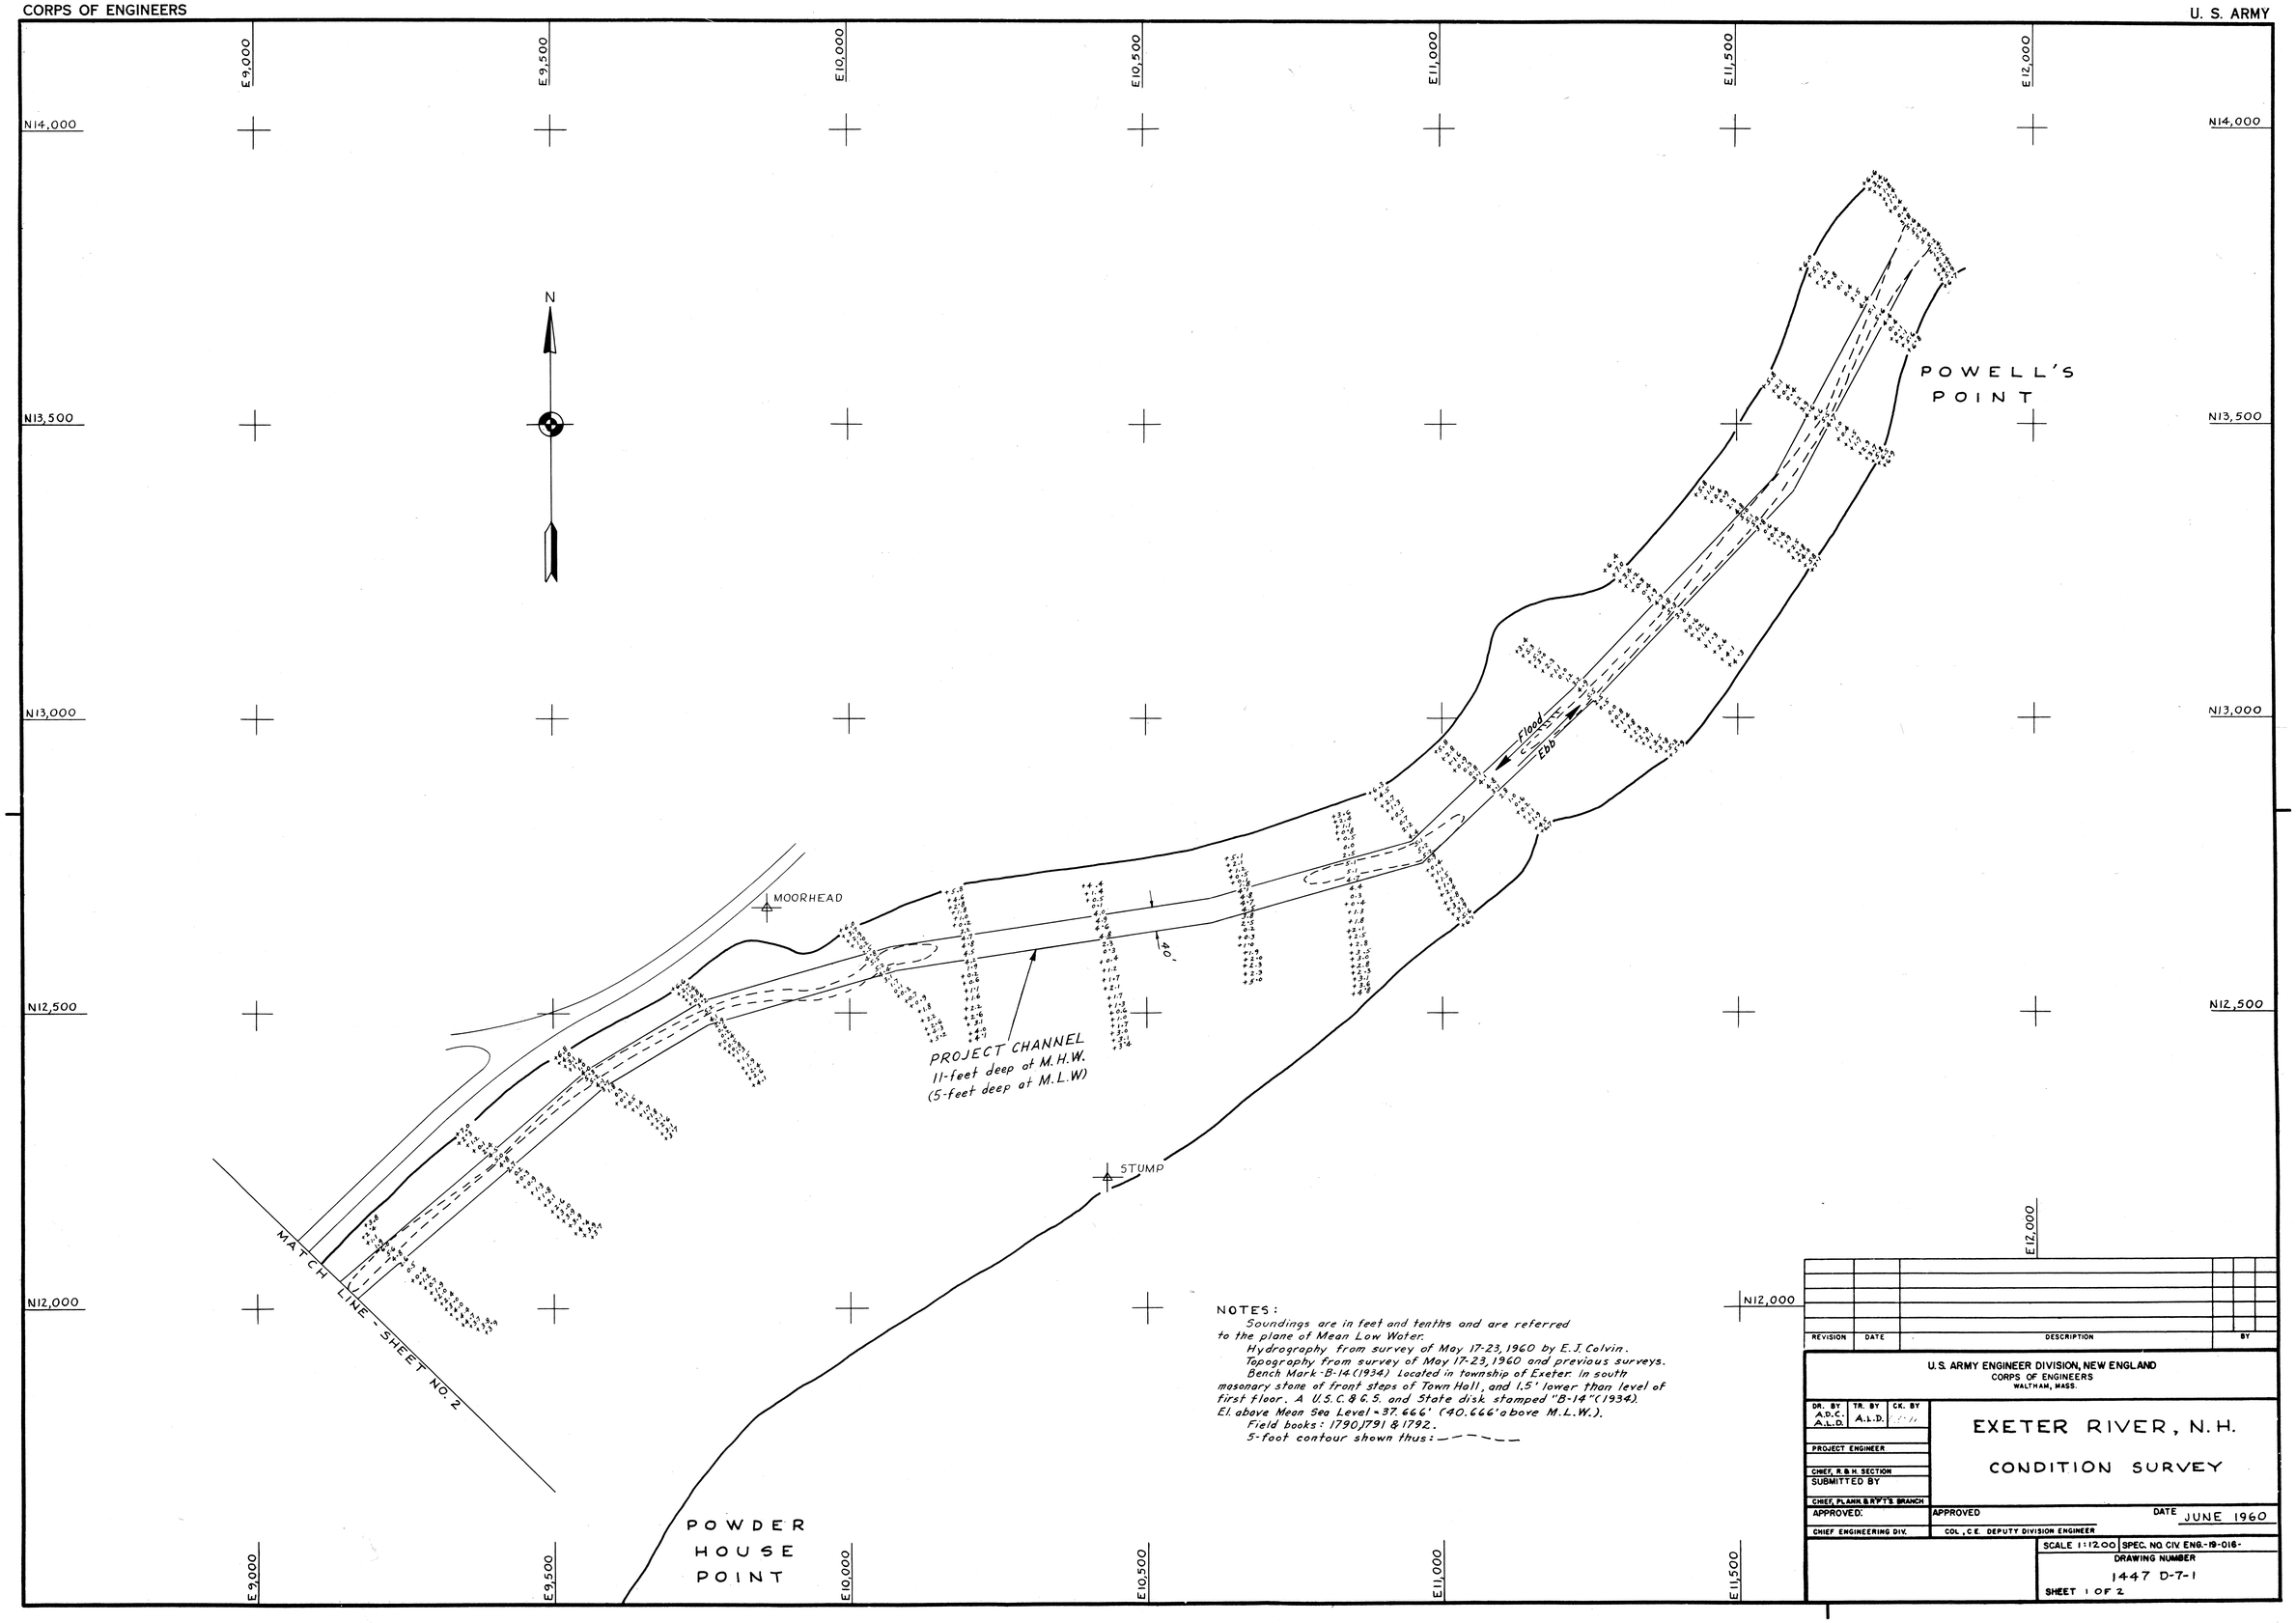

NOTES:

Soundings are in feet and tenths and are referred to the plane of Mean Low Water.

Hydrography from survey of May 17-23, 1960 by E. J. Colvin.

Topography from survey of May 17-23, 1960 and previous surveys.

Bench Mark - B-14 (1934) Located in township of Exeter. In south masonary stone of front steps of Town Hall, and 1.5' lower than level of first floor. A U.S.C.&G.S. and State disk stamped "B-14" (1934). El. above Mean Sea Level = 37.666' (40.666' above M.L.W.).

Field books: 1790, 1791 & 1792.

5-foot contour shown thus: — — — — —

REVISION	DATE	DESCRIPTION	BY

U.S. ARMY ENGINEER DIVISION, NEW ENGLAND
CORPS OF ENGINEERS
WALTHAM, MASS.

DR. BY	TR. BY	CK. BY
A.D.C. A.L.D.	A.L.D.	

PROJECT ENGINEER

CHIEF, R. & H. SECTION

SUBMITTED BY

CHIEF, PLANN. & RPT'S. BRANCH

APPROVED:

CHIEF ENGINEERING DIV.

APPROVED

COL., C.E. DEPUTY DIVISION ENGINEER

EXETER RIVER, N.H.

CONDITION SURVEY

DATE JUNE 1960

SCALE 1:12,000 | SPEC. NO. CIV. ENG.-19-016-

DRAWING NUMBER

1447 D-7-1

SHEET 1 OF 2

MODERN BLUEPRINT CO., BOSTON, MASS.

Scanned Record Feb-2006

CORPS OF ENGINEERS

U. S. ARMY

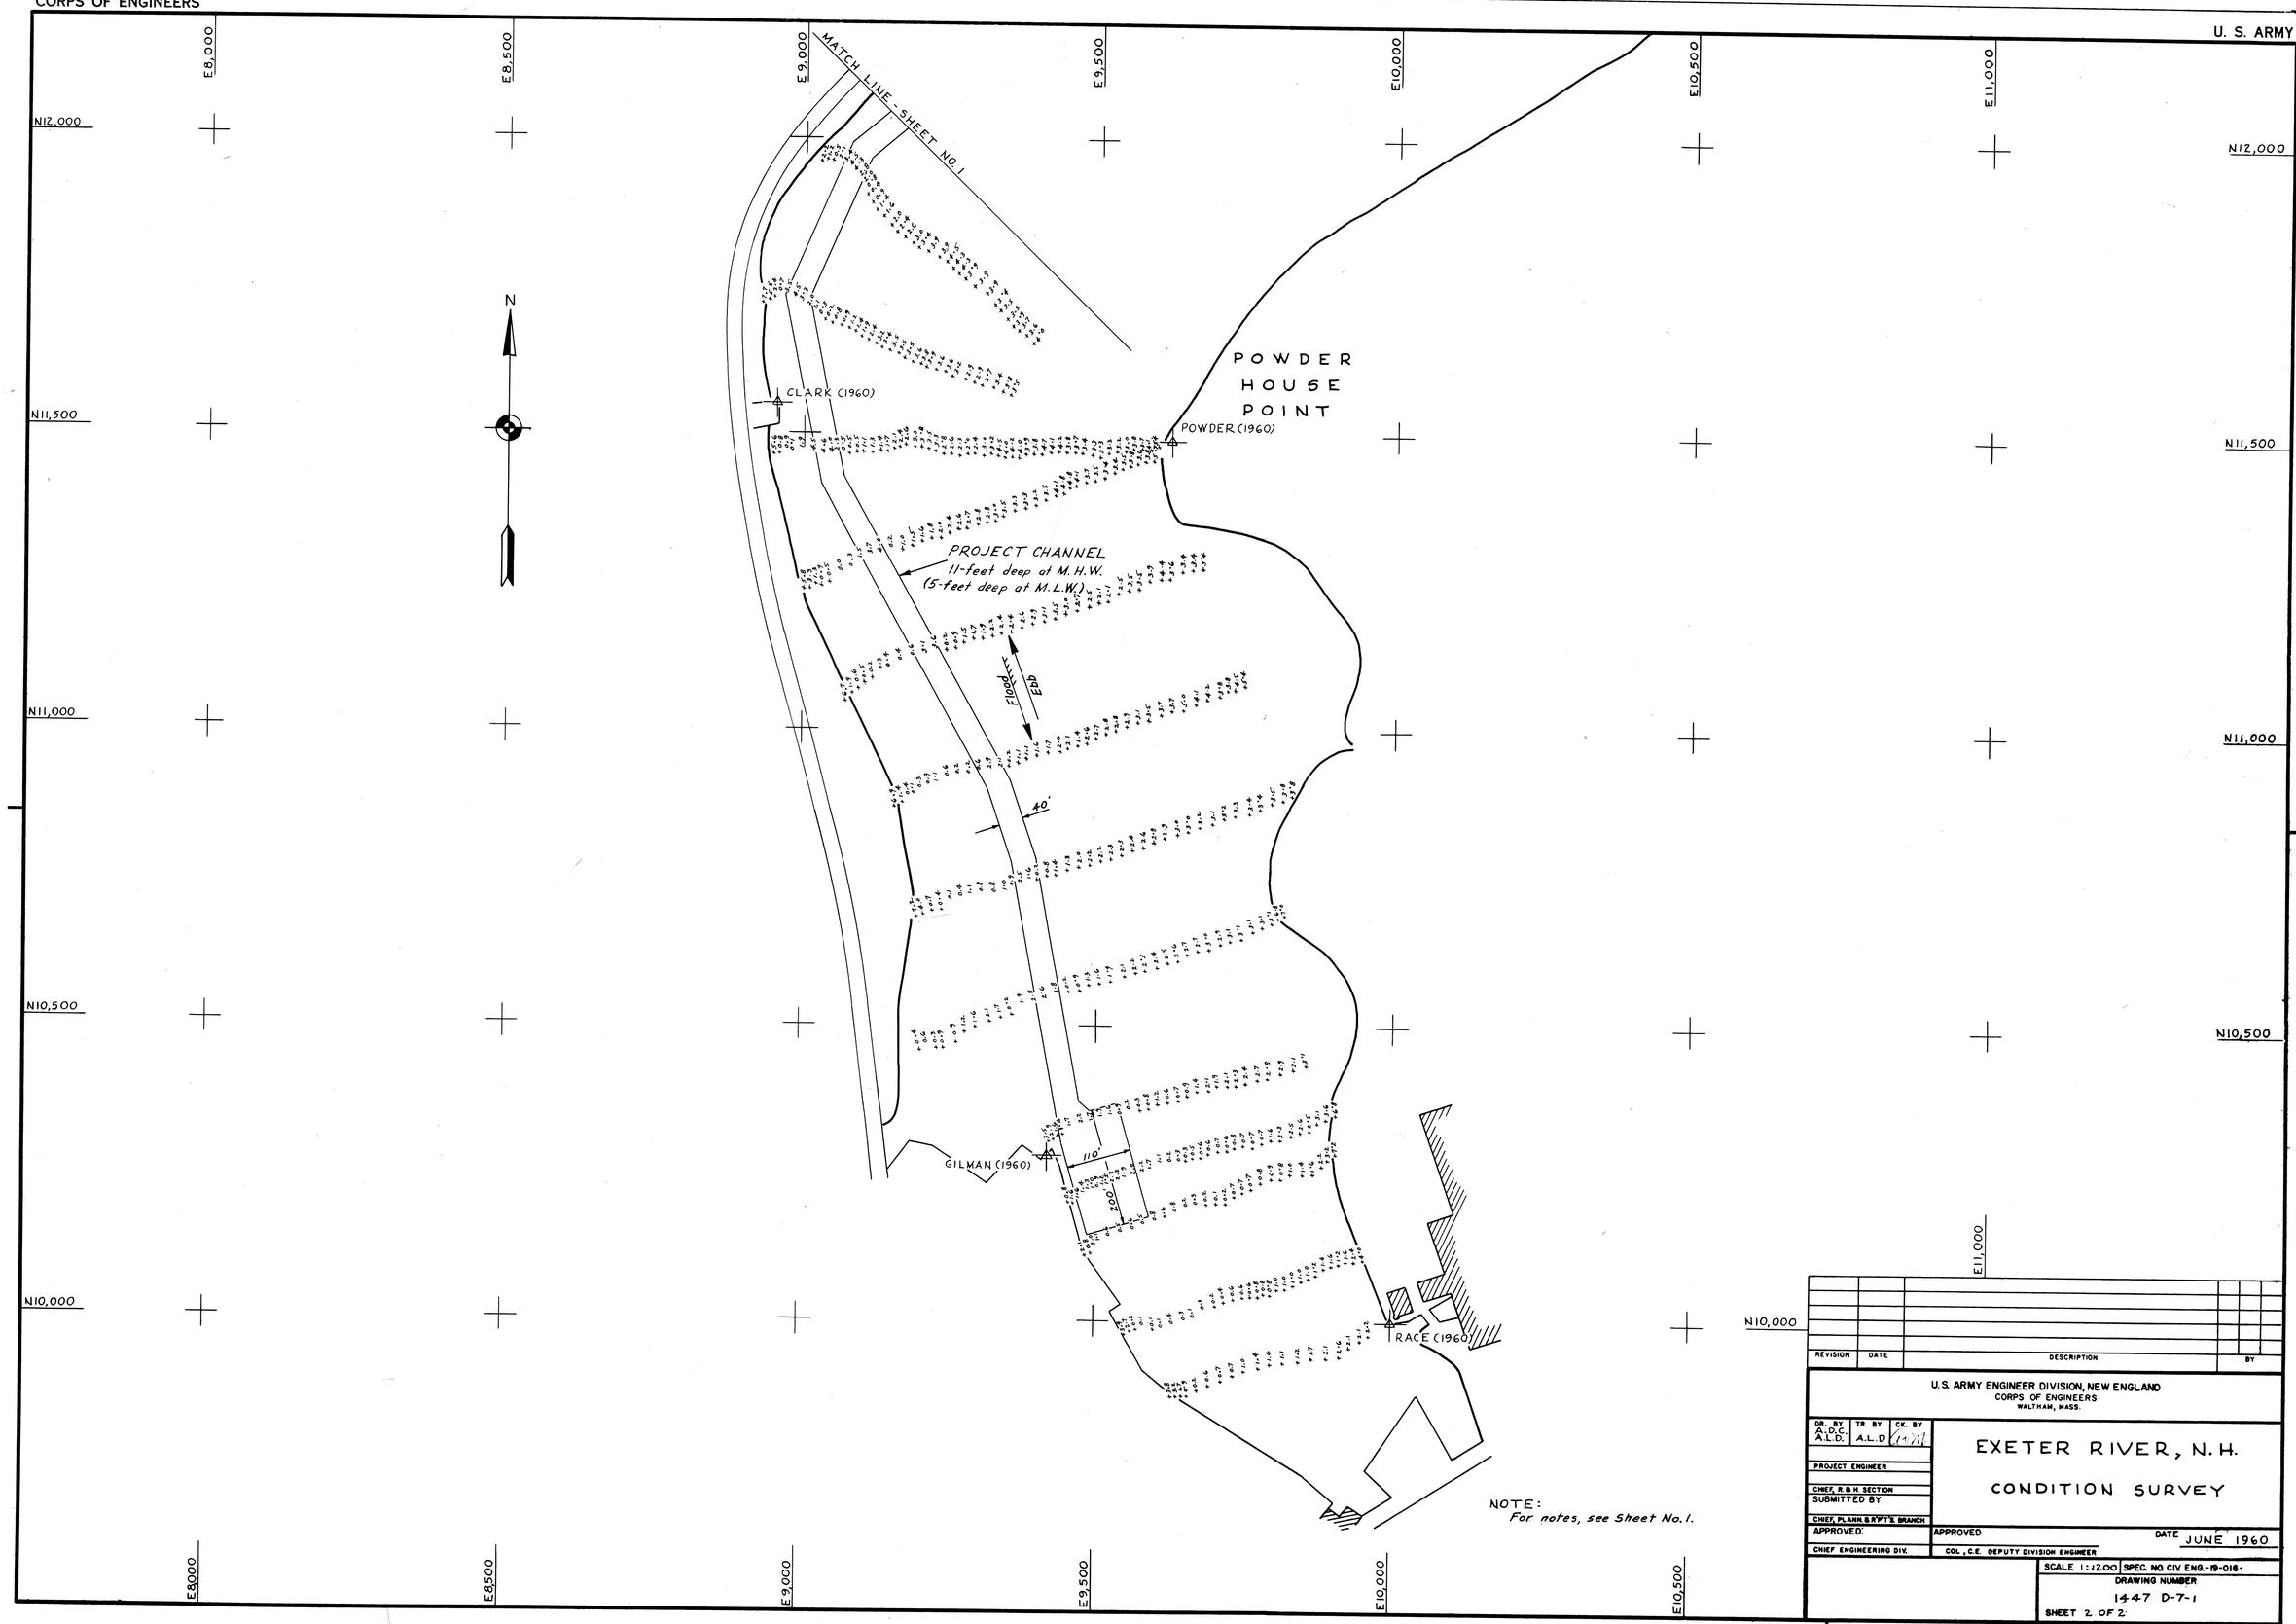

NOTE:
For notes, see Sheet No. 1.

REVISION	DATE	DESCRIPTION	BY

U.S. ARMY ENGINEER DIVISION, NEW ENGLAND
CORPS OF ENGINEERS
WALTHAM, MASS.

DR. BY	TR. BY	CK. BY
A.D.C. A.L.D.	A.L.D	

PROJECT ENGINEER

CHIEF, R & H SECTION
SUBMITTED BY

CHIEF, PLANN. & RPT'S. BRANCH

APPROVED:
CHIEF ENGINEERING DIV.

APPROVED
COL., C.E. DEPUTY DIVISION ENGINEER

DATE JUNE 1960

EXETER RIVER, N.H.

CONDITION SURVEY

SCALE 1:2200 | SPEC. NO. CIV ENG.-19-016-

DRAWING NUMBER
1447 D-7-1

SHEET 2 OF 2

MODERN BLUEPRINT CO., BOSTON MASS.

Scanned Record Feb-2006