

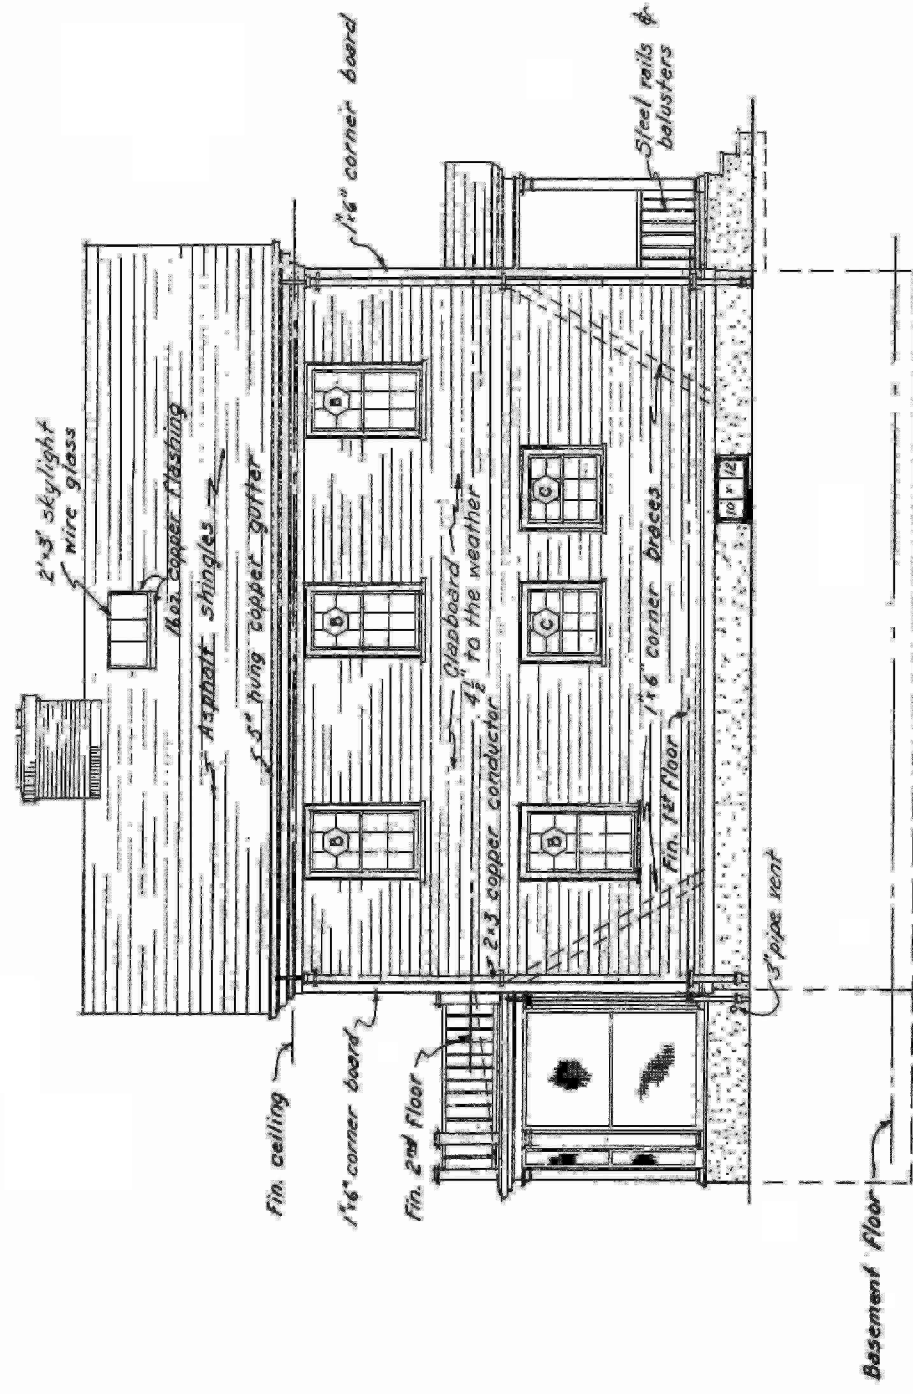
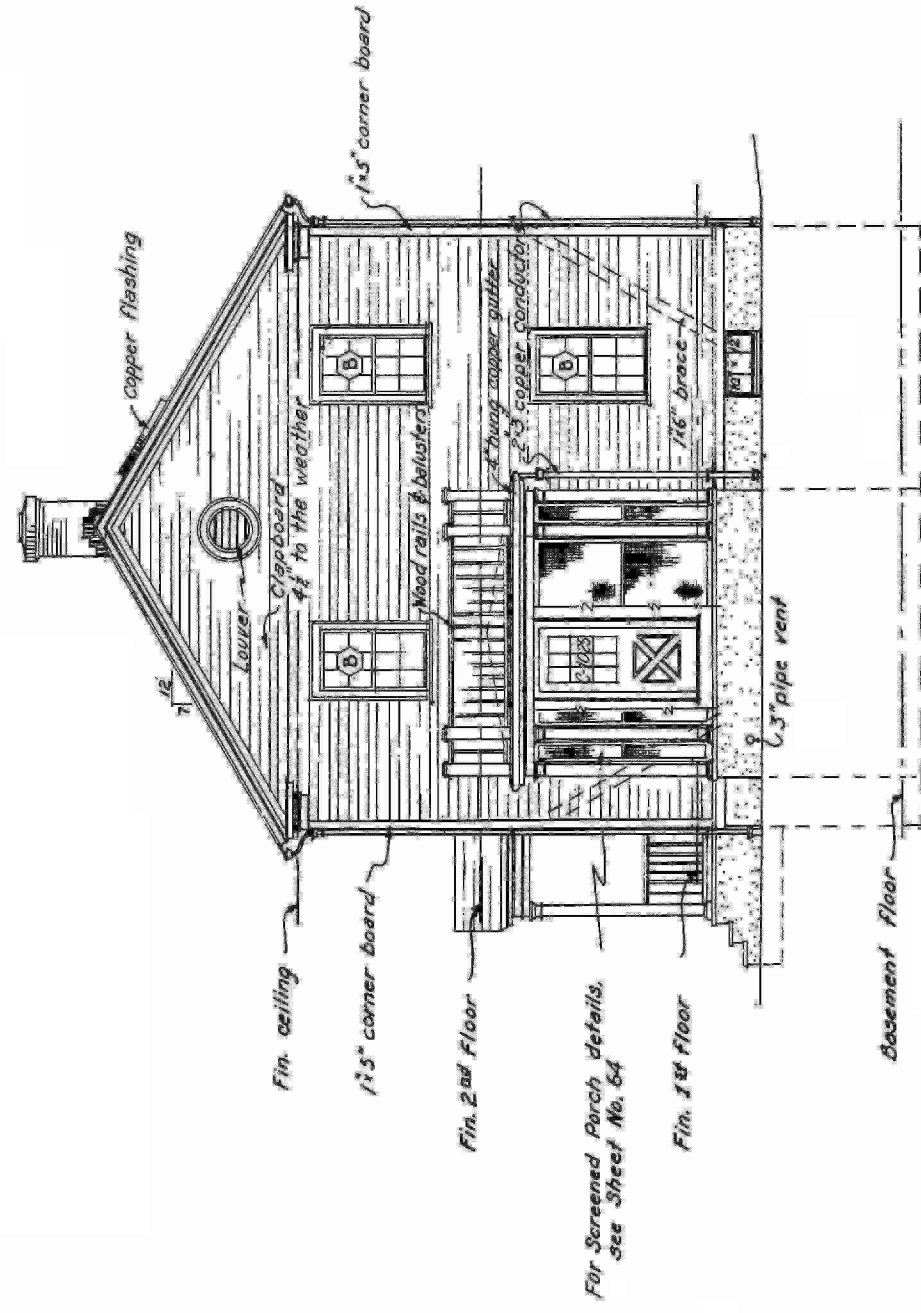
**HAZARDOUS BUILDING MATERIALS SURVEY
U.S. ARMY CORPS OF ENGINEERS
EDWARD MACDOWELL LAKE
PETERBOROUGH, NH
PERFORMANCE WORK STATEMENT**

APPENDIX B



See Attached

Informational Design Drawings; 9 drawings.

Informational Drawing 1

SOUTH ELEVATION

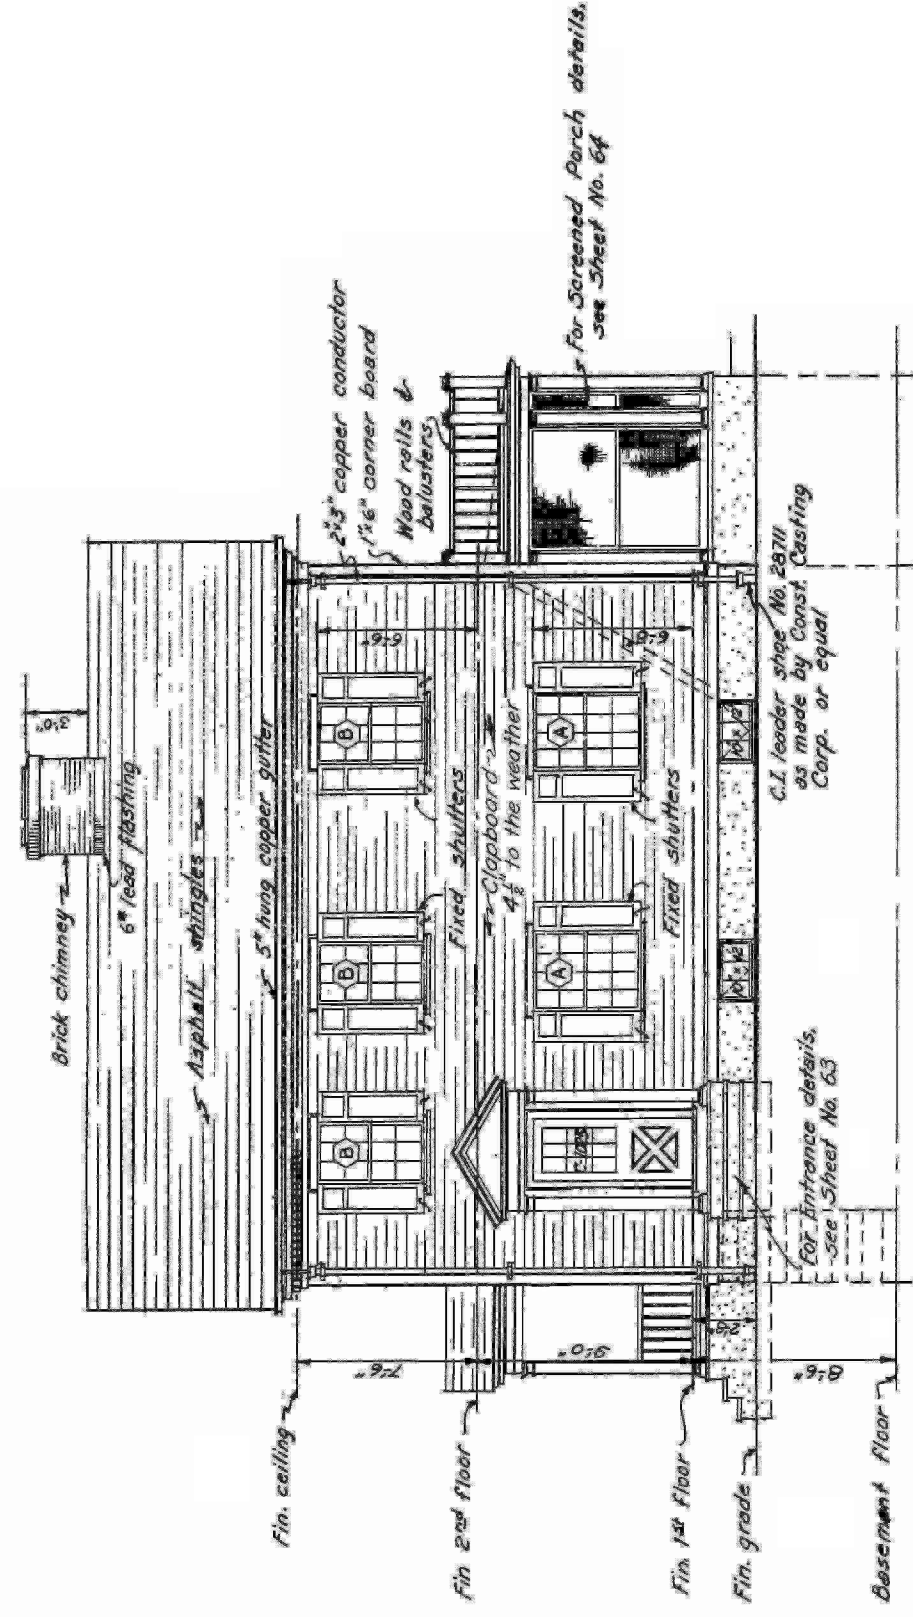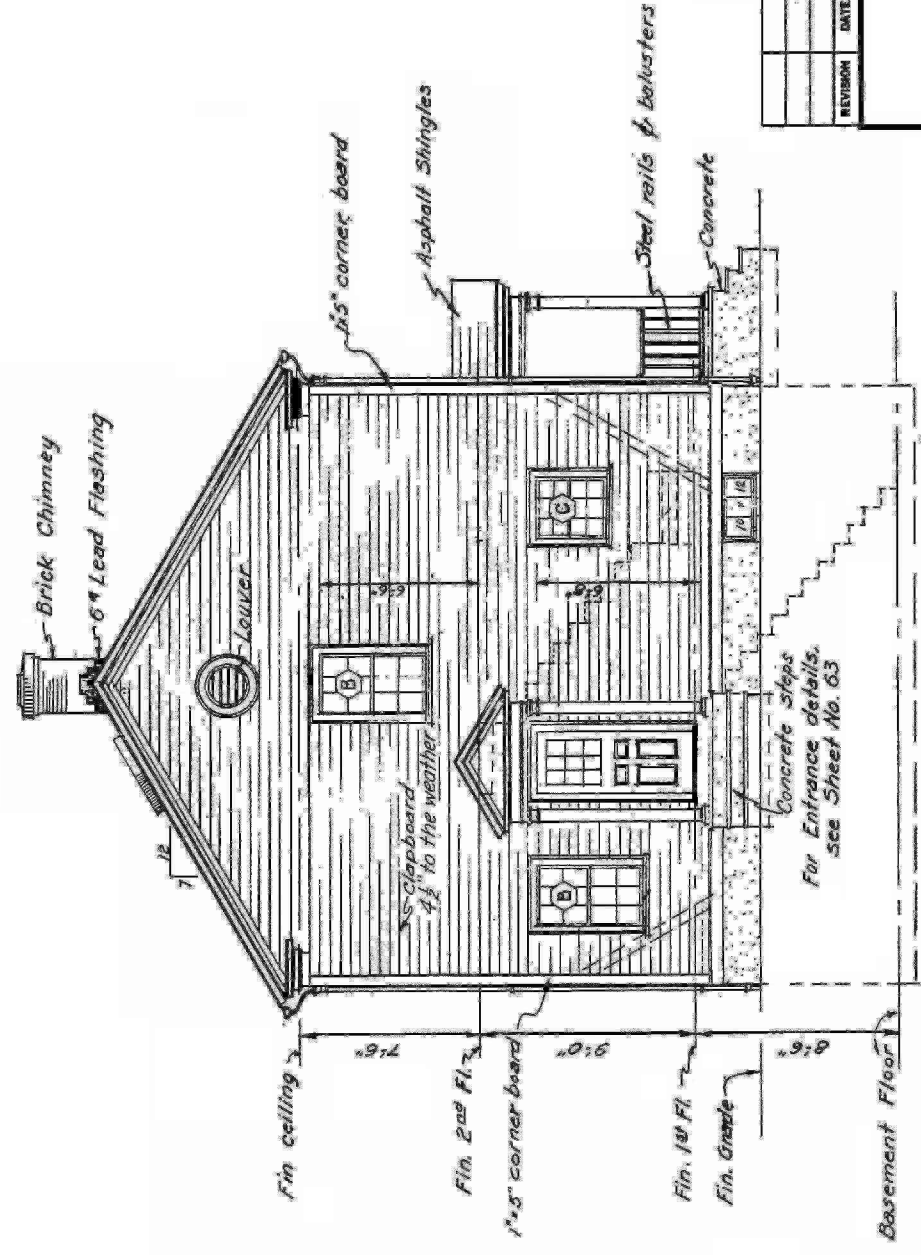
WEST ELEVATION













NORTH ELEVATION

EAST ELEVATION


NOTE: All conductors to terminate in dry wells.

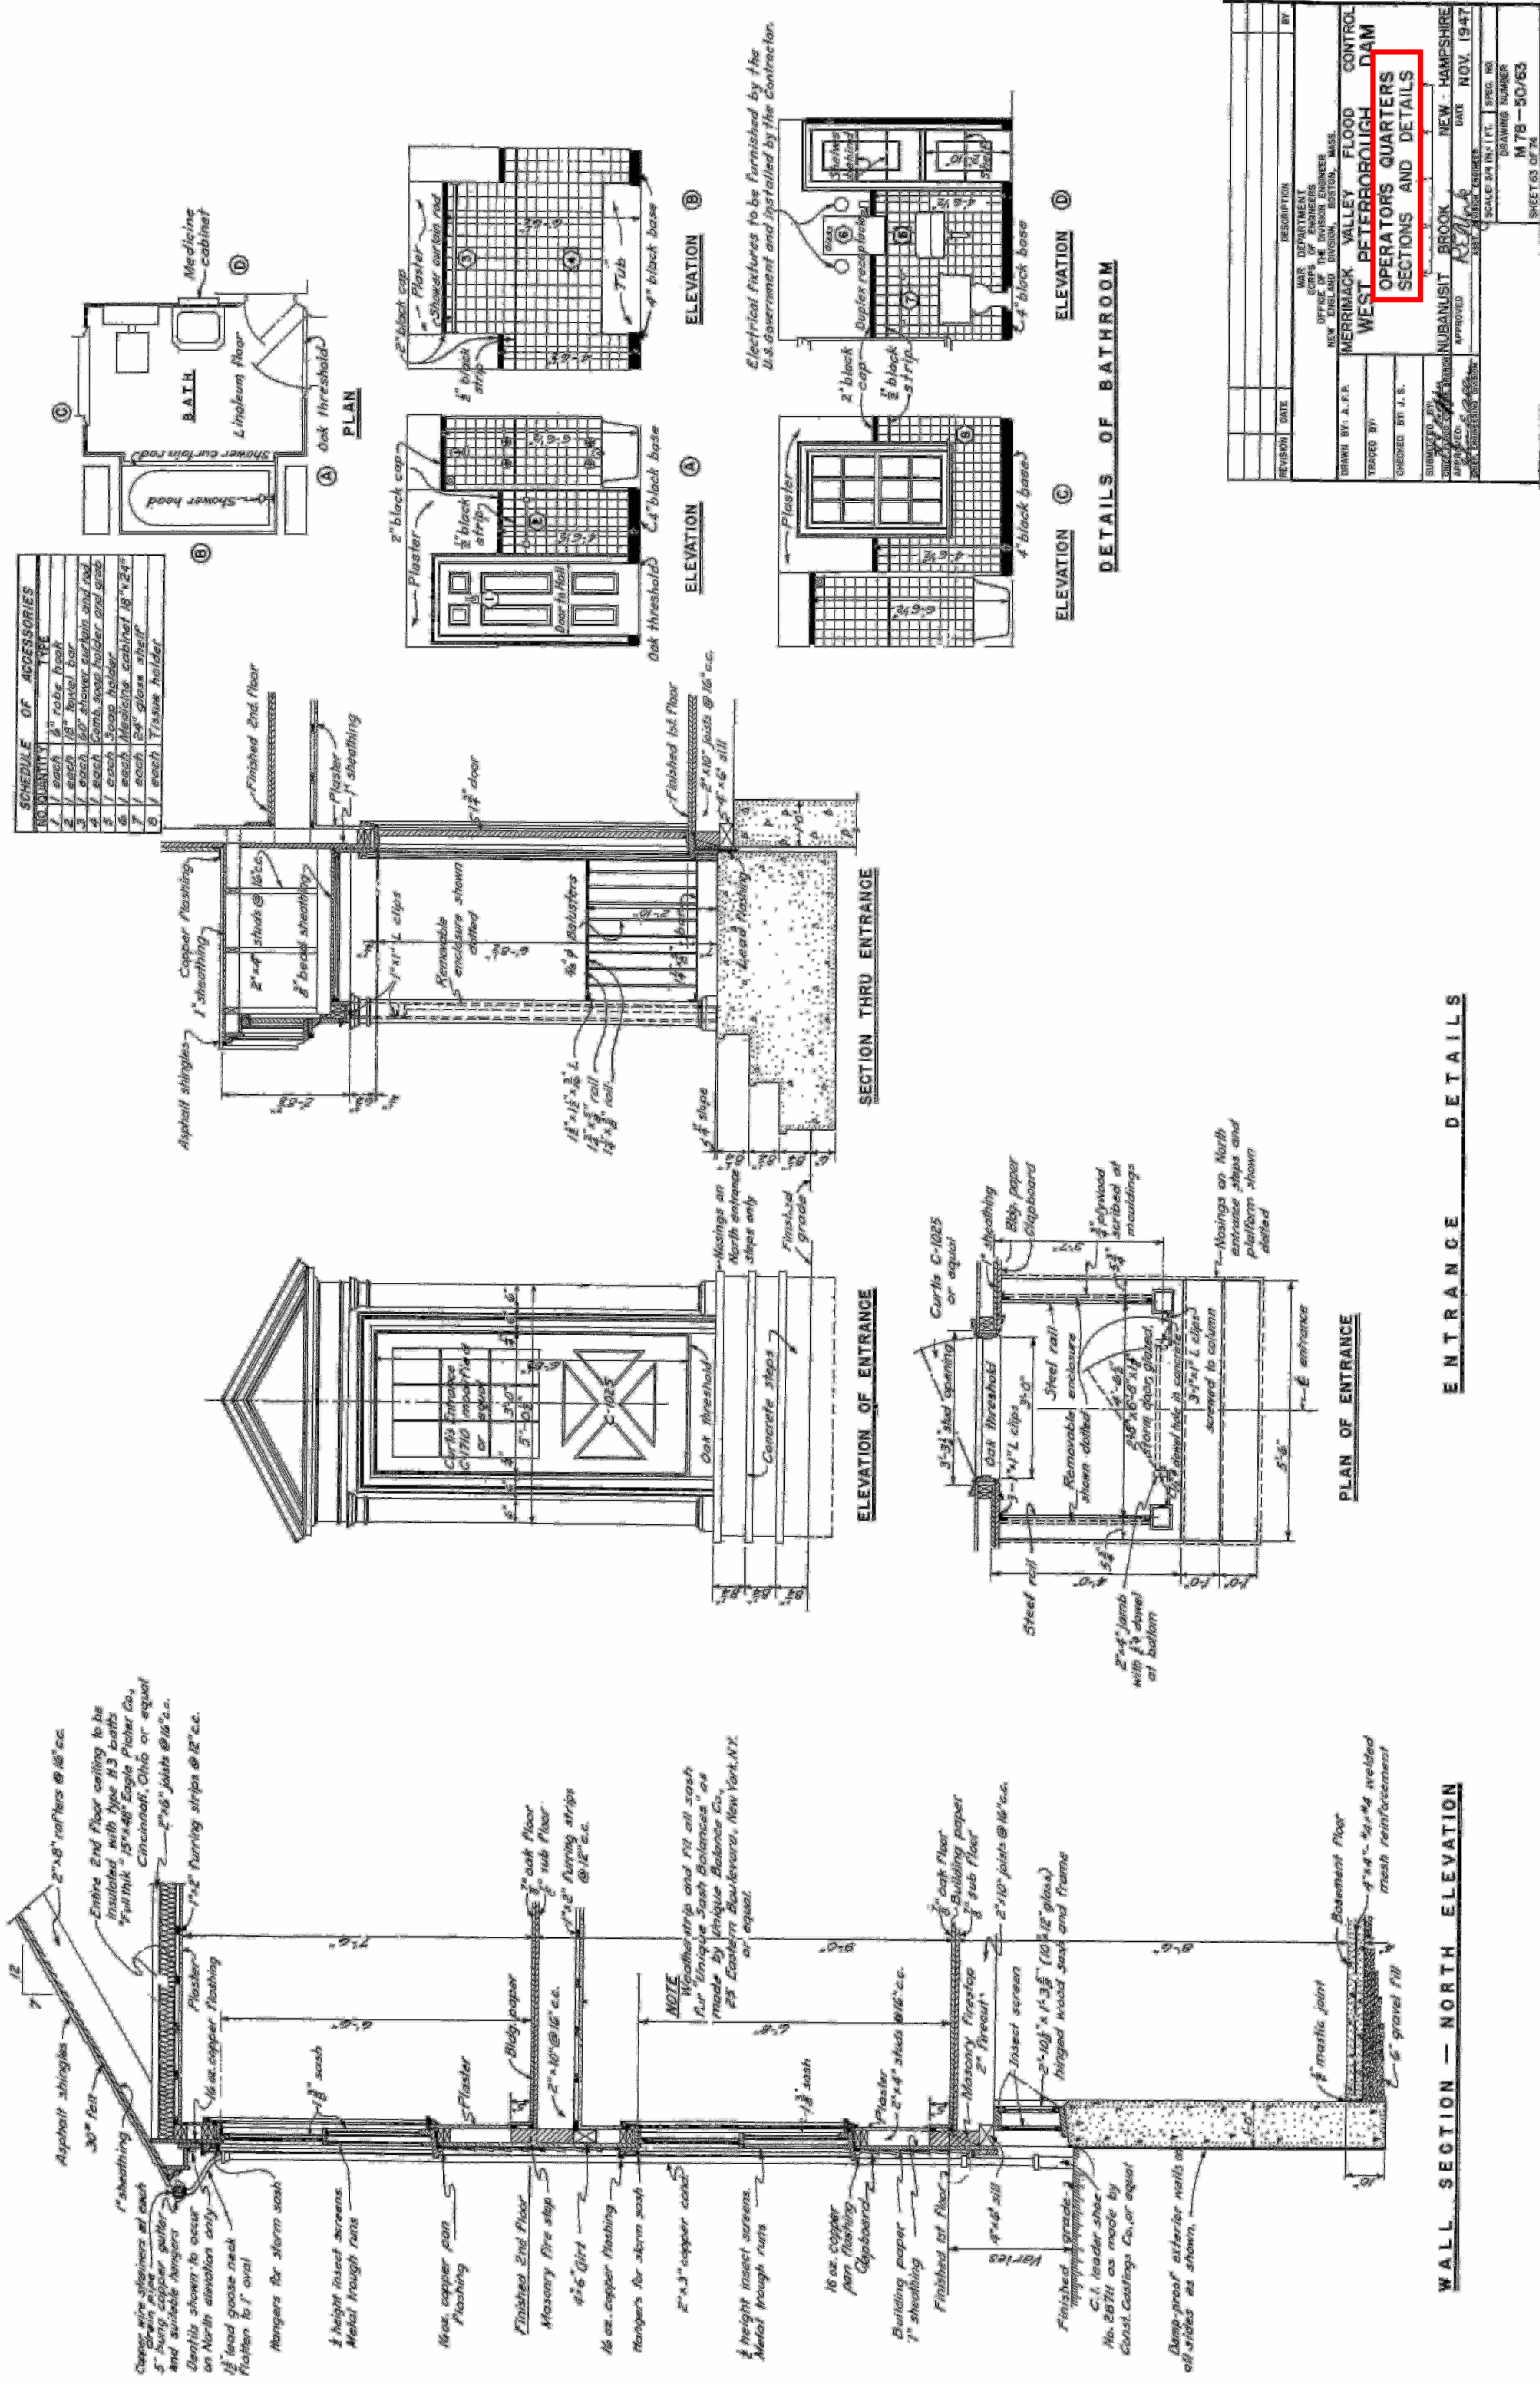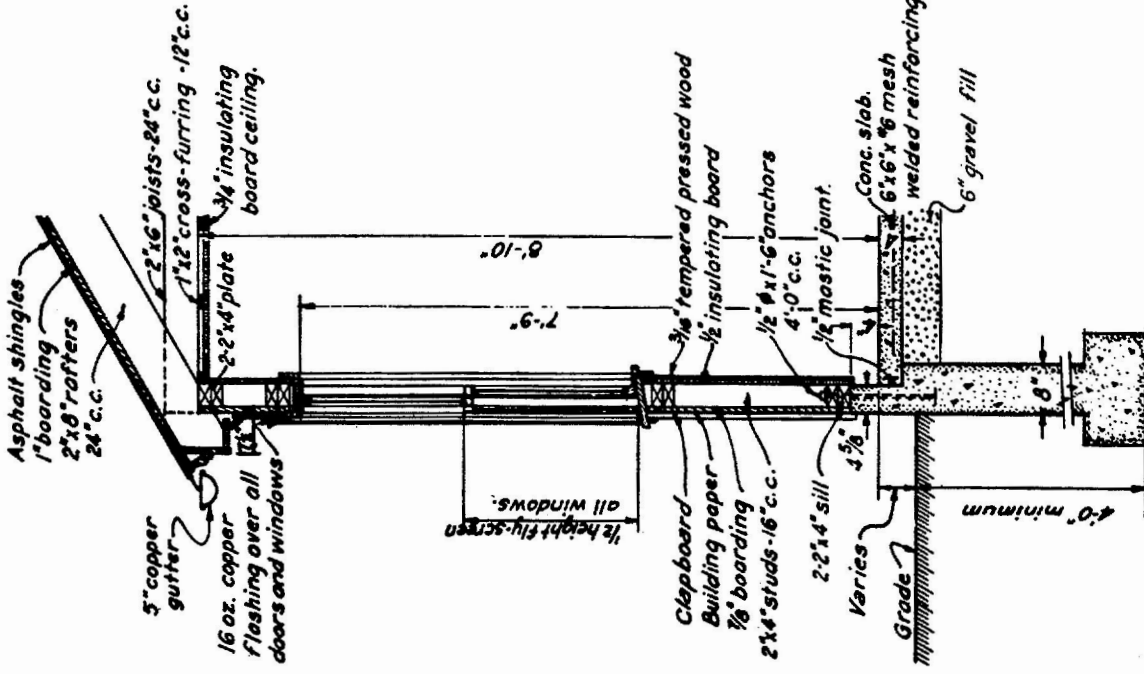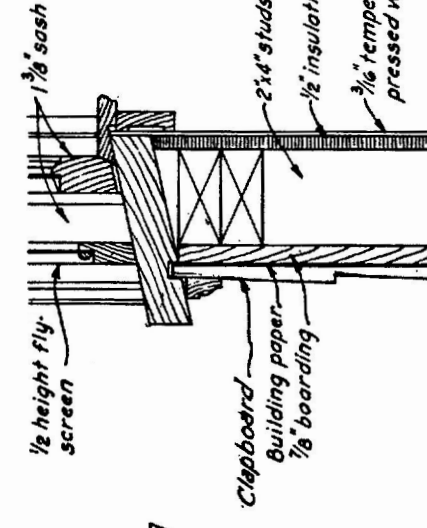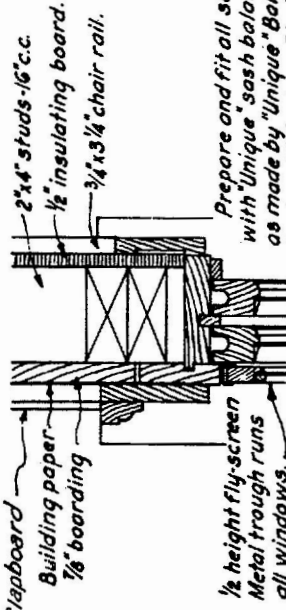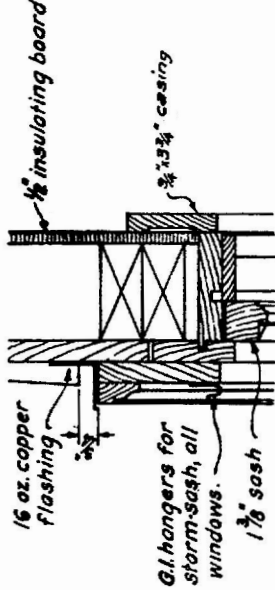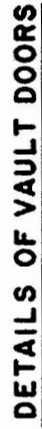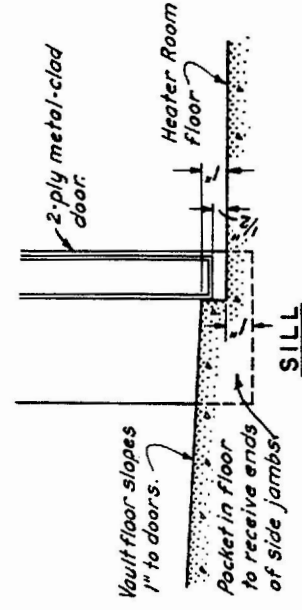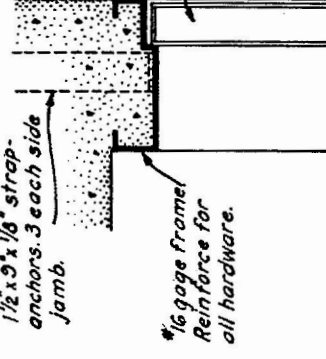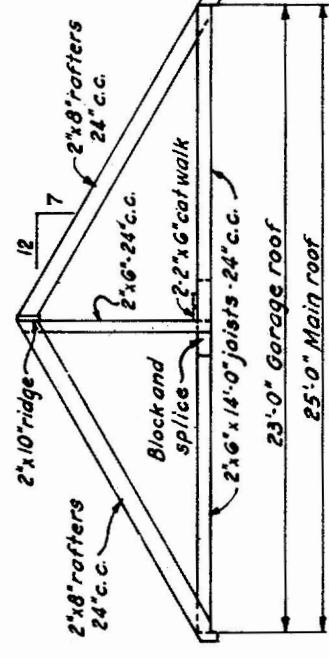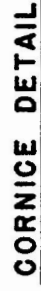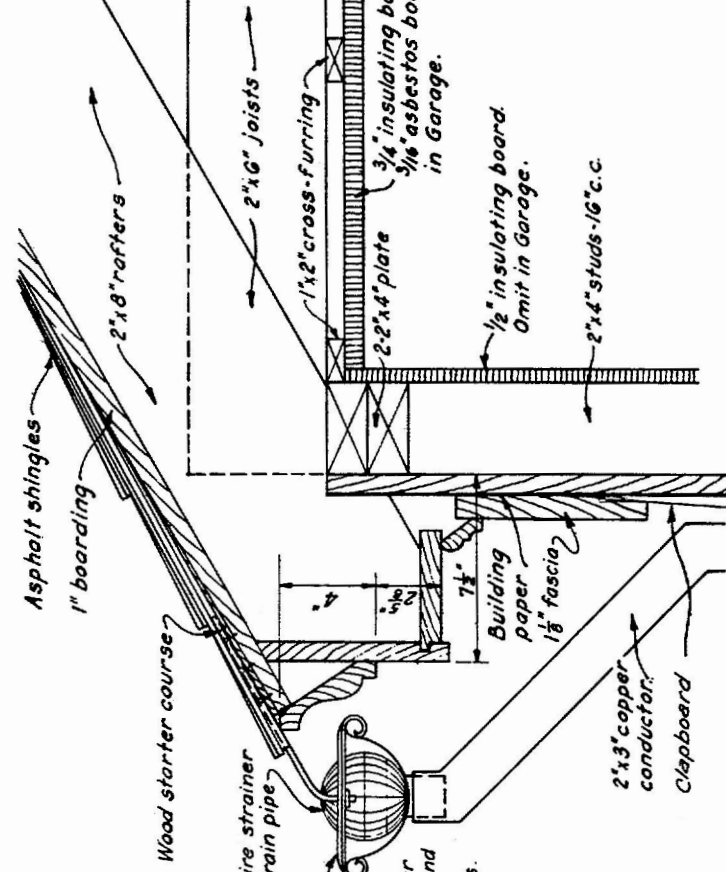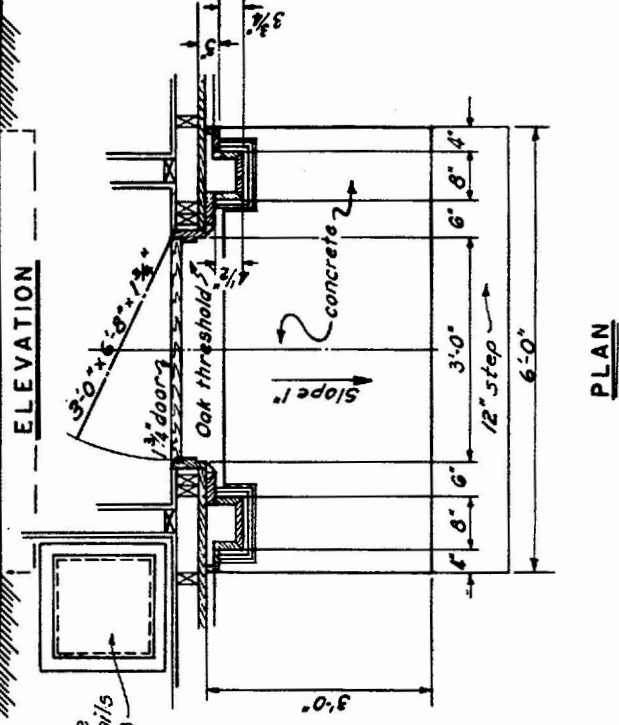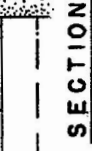[illegible]




[illegible]

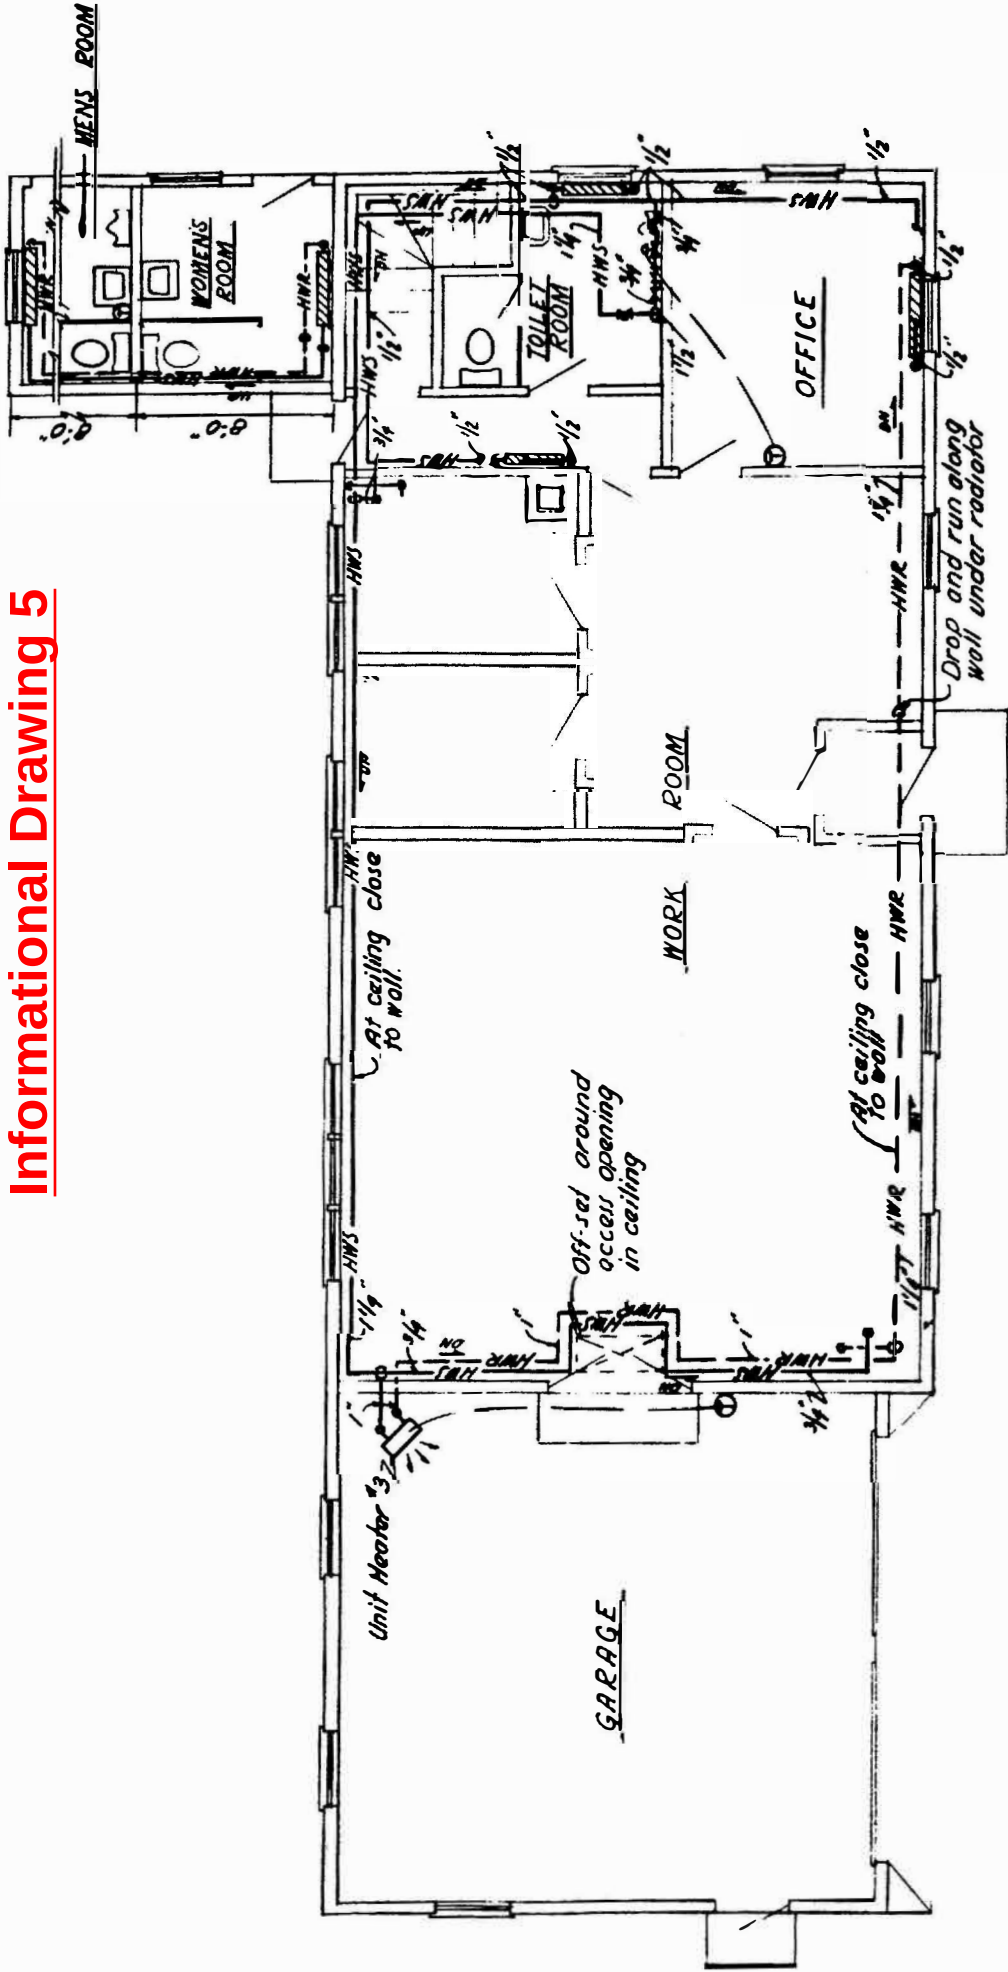Informational Drawing 5




FLOOR PLAN

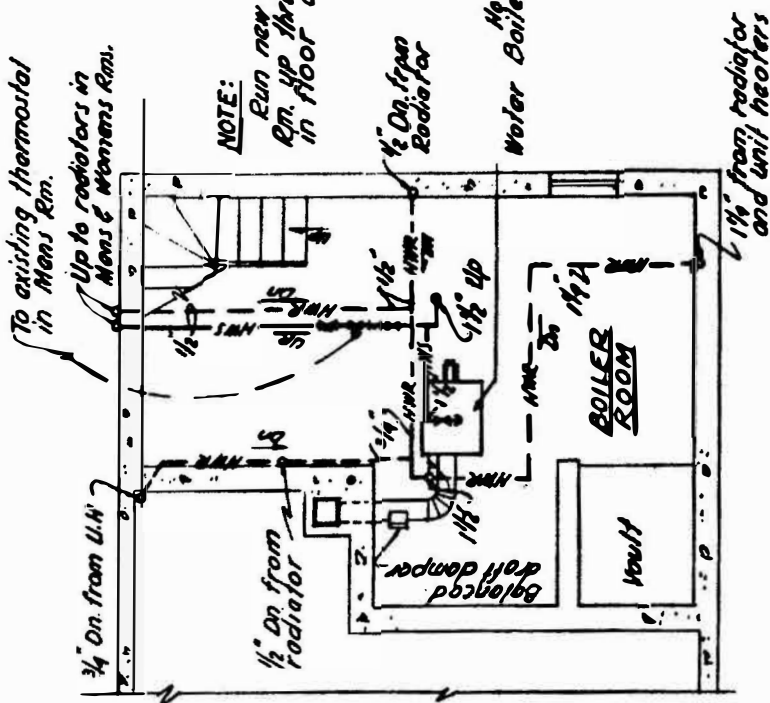


BASEMENT PLAN

Project Office
Floor Plan
Not To Scale

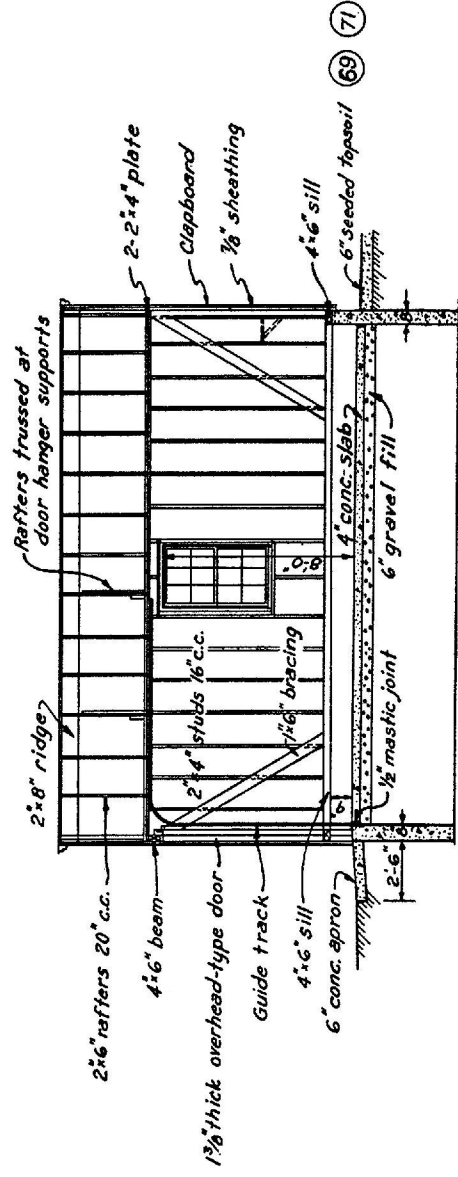
Informational Drawing 6



SECTION A-A

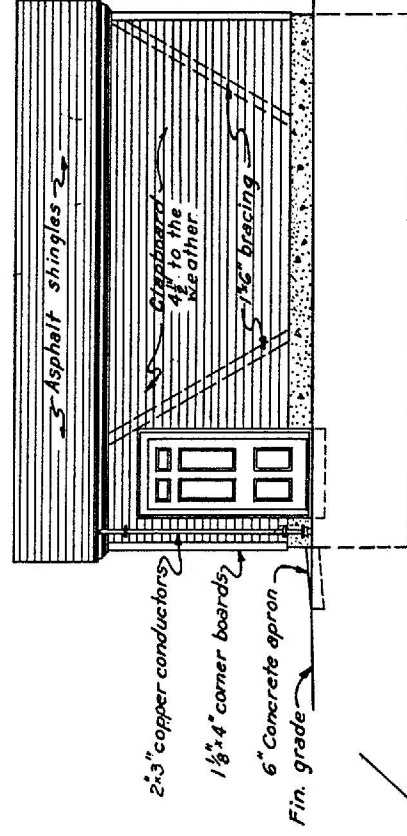


EAST ELEVATION

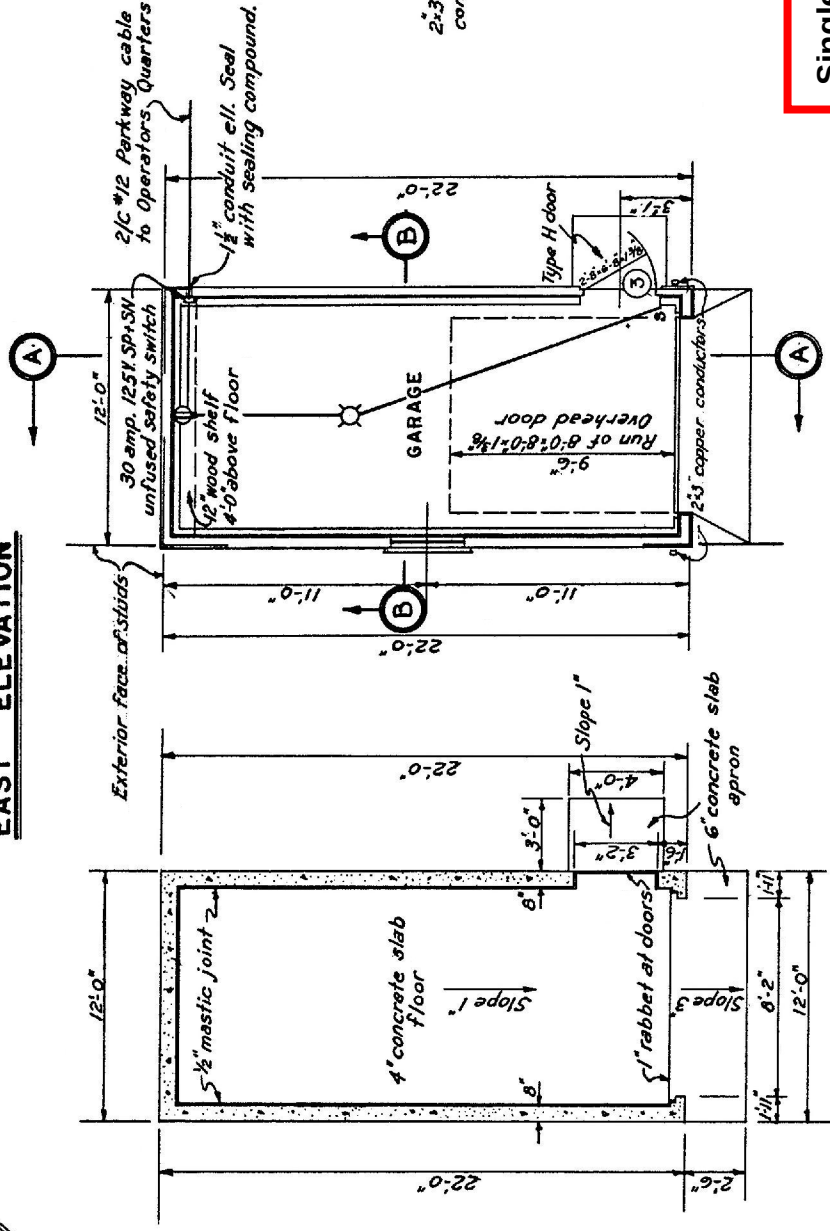


FOUNDATION PLAN

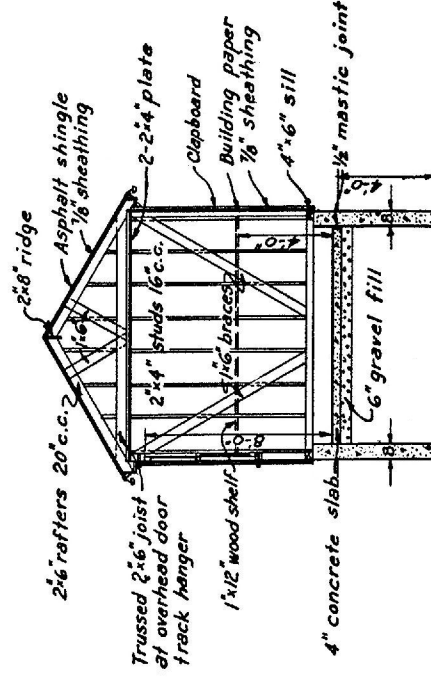
FLOOR PLAN



SECTION B-B

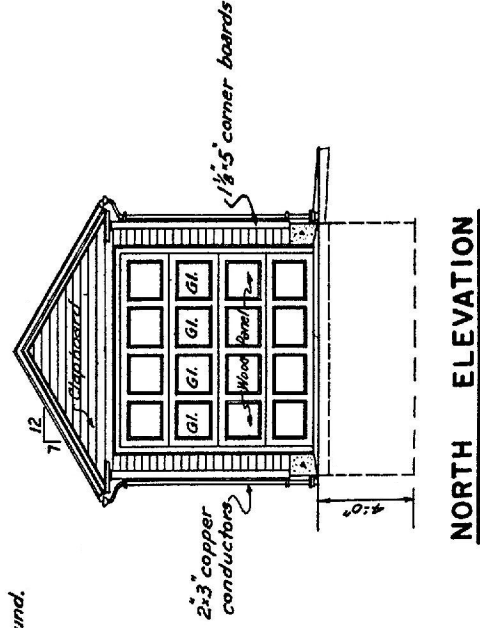


NORTH ELEVATION

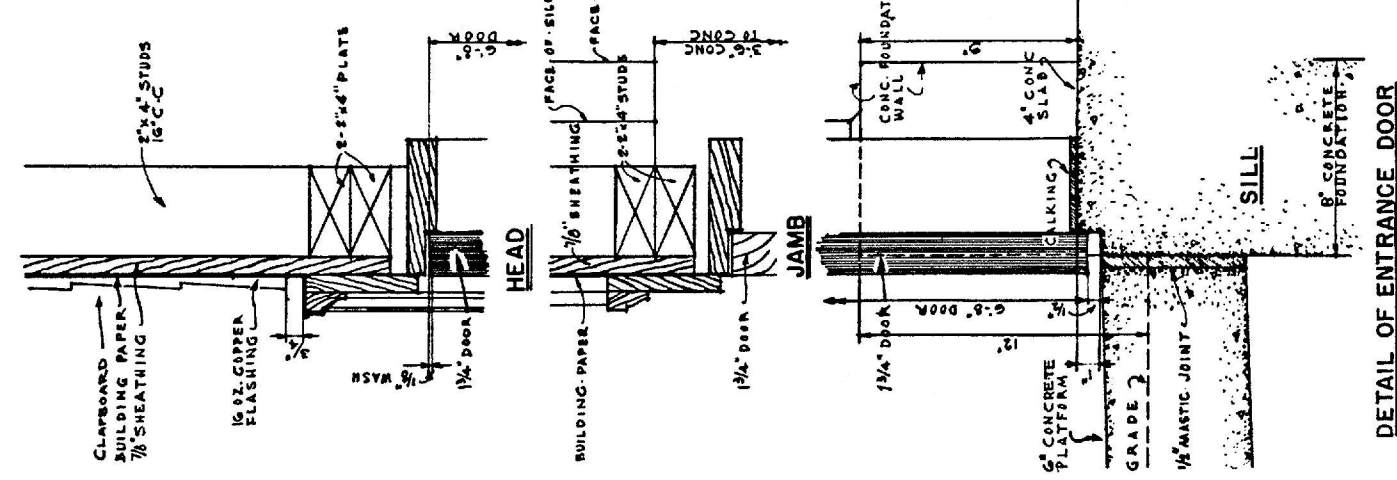

DETAIL OF ENTRANCE DOOR



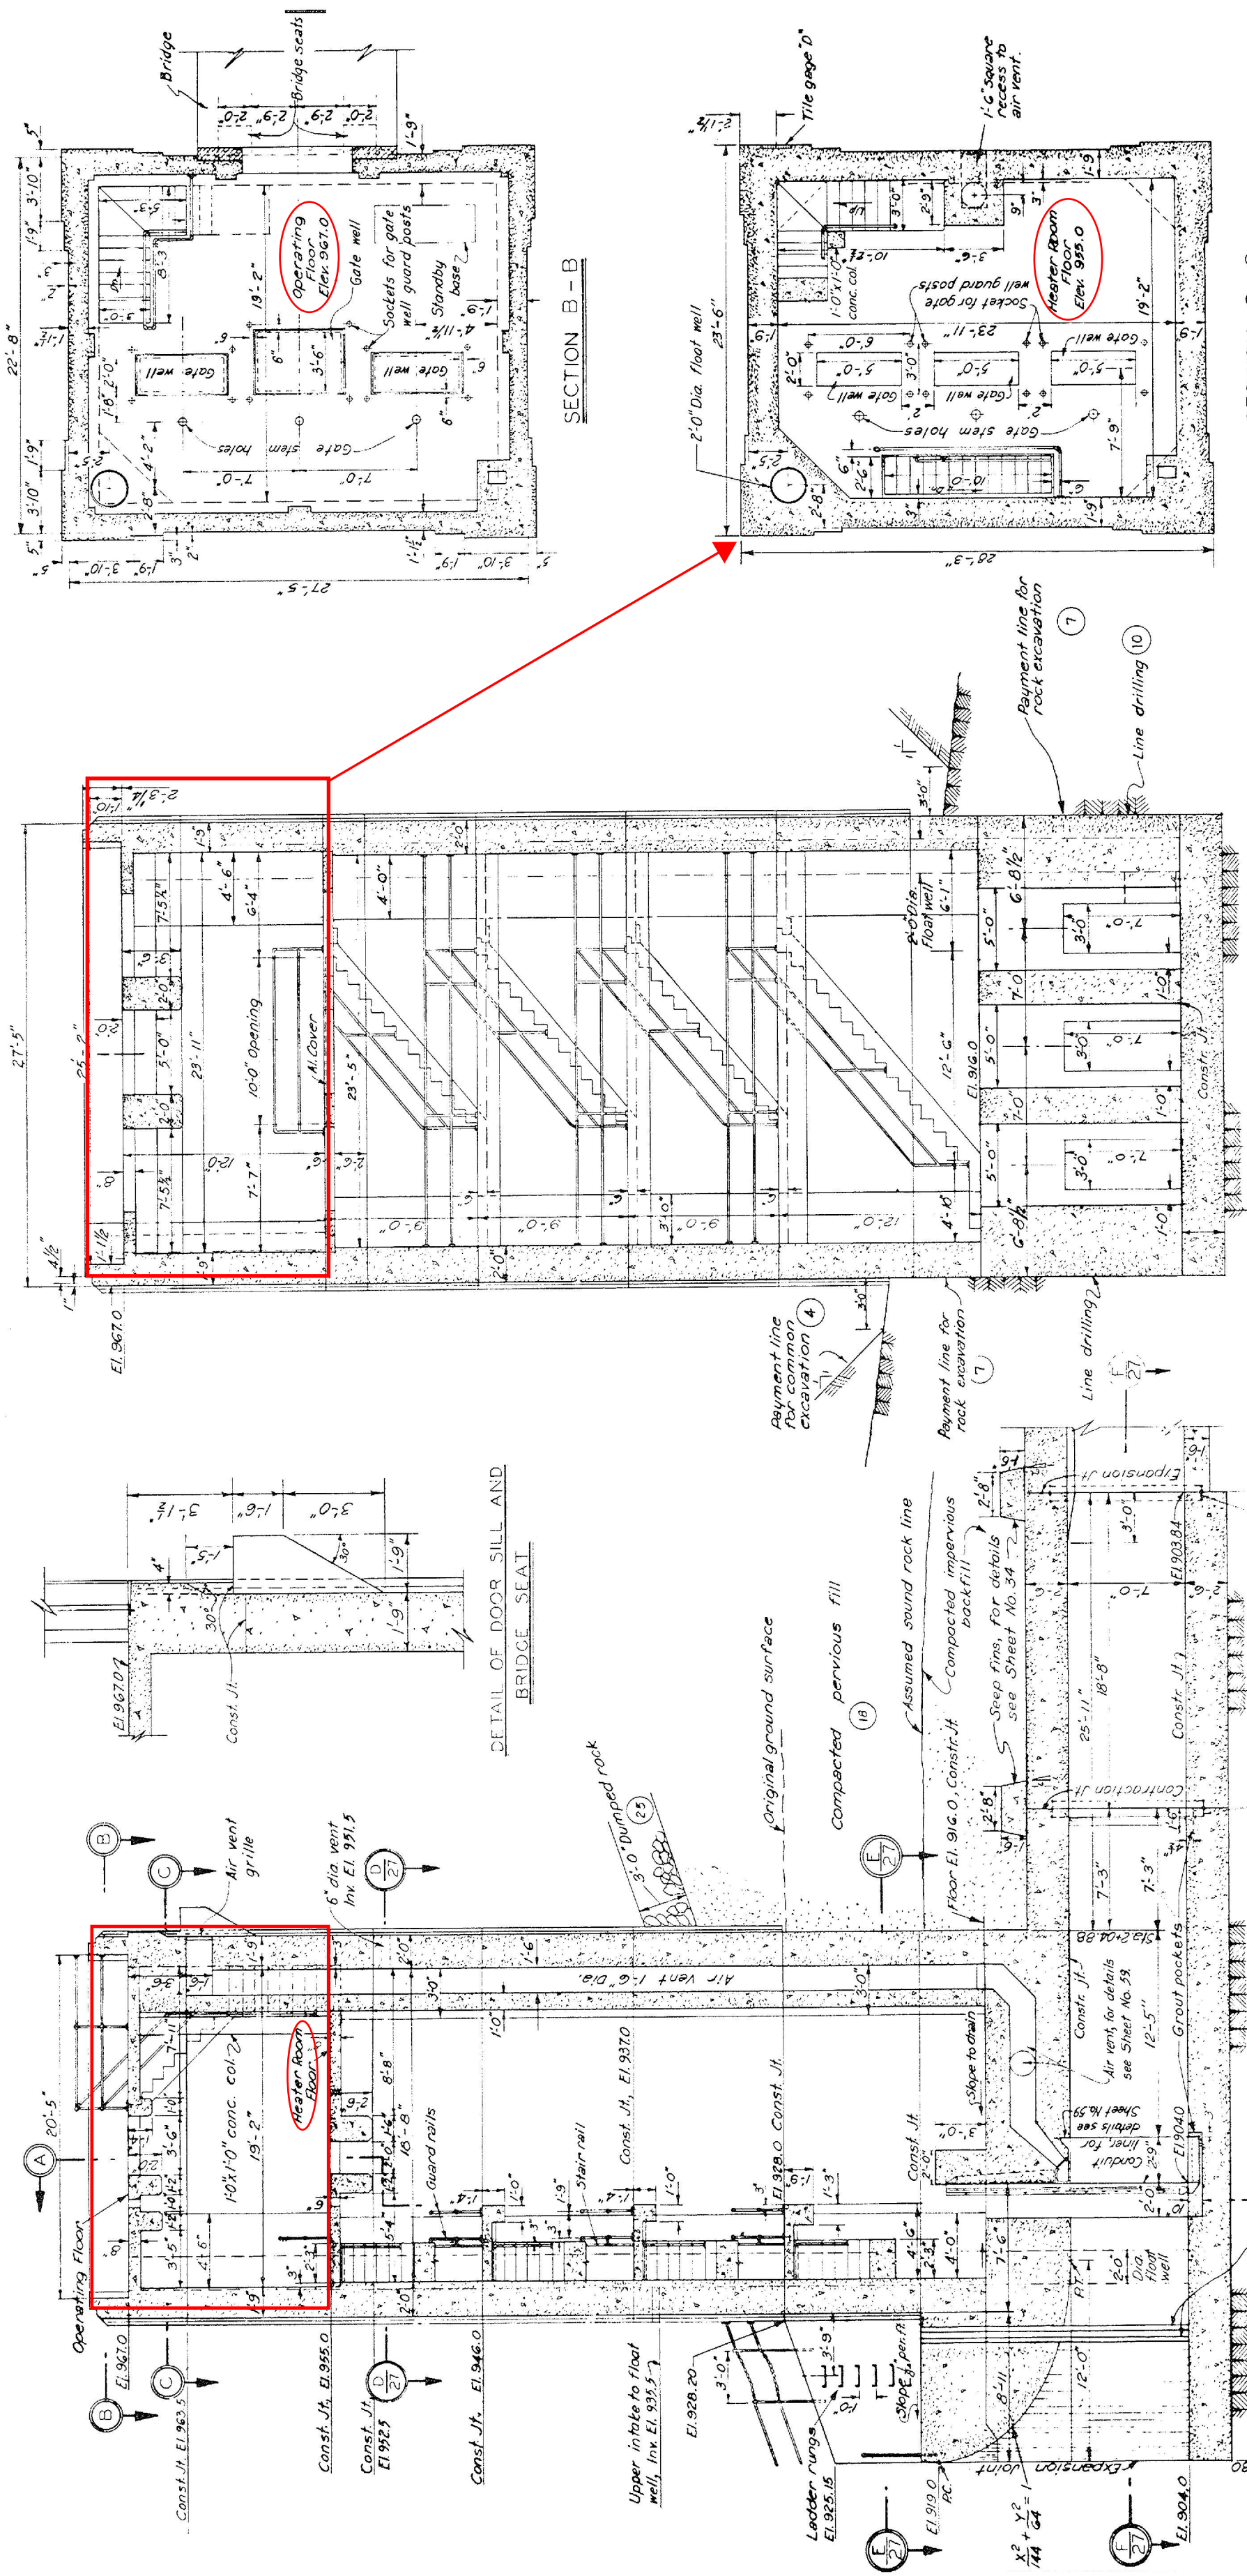Single Bay Garage
Details
Not To Scale



LONGITUDINAL SECTION ON CENTERLINE

SECTION A-A

SECTION B-B

SECTION C-C

NOTES

- For general notes applying to details on this see Sheet No. 25.
- For details of floor beams see Sheets Nos. 28 & 29.
- For details of stairs and platforms see Sheets Nos. 29 & 30.
- For details of frames and covers, hand railings, ladder rungs, air vent grille, stop lag guides and portable gate well guards see Sheets Nos. 31, 32 and 33.
- For details of steel reinforcement see Sheets Nos. 28 to 33 inclusive.
- Rubber water stops shall be placed at all contraction and expansion joints below El. 916.0 from Sta. 1+93 to Sta. 4+40. For details see Sheet No. 37.
- All concrete shown on this sheet below El. 920.0, from Sta. 1+73.30 to Sta. 2+30.80, except in seep fins, will be paid for under Item No. 37 under Item No. 38.
- All concrete shown on this sheet above El. 920.0 will be paid for under Item No. 38.

REVISION	DATE	DESCRIPTION	BY
WAR DEPARTMENT CORPS OF ENGINEERS OFFICE OF THE DIVISION ENGINEER NEW ENGLAND DIVISION, BOSTON, MASS.			
DRAWN BY J. A. M.		MERRIMACK VALLEY FLOOD CONTROL	
CHECKED BY W. B. D.		WEST PETERBOROUGH DAM	
INCHES BY		INTAKE STRUCTURE	
SUBMITTED BY		CONCRETE DETAILS NO. 1	
APPROVED		DATE	
NUBANUIT BROOK		NEW HAMPSHIRE	
NOV. 1947			
SCALE 1/4" = 1'-0"		SHEET NO.	
DRAWING NUMBER		M 78 - 50/26	
SHEET 26 OF 74			

