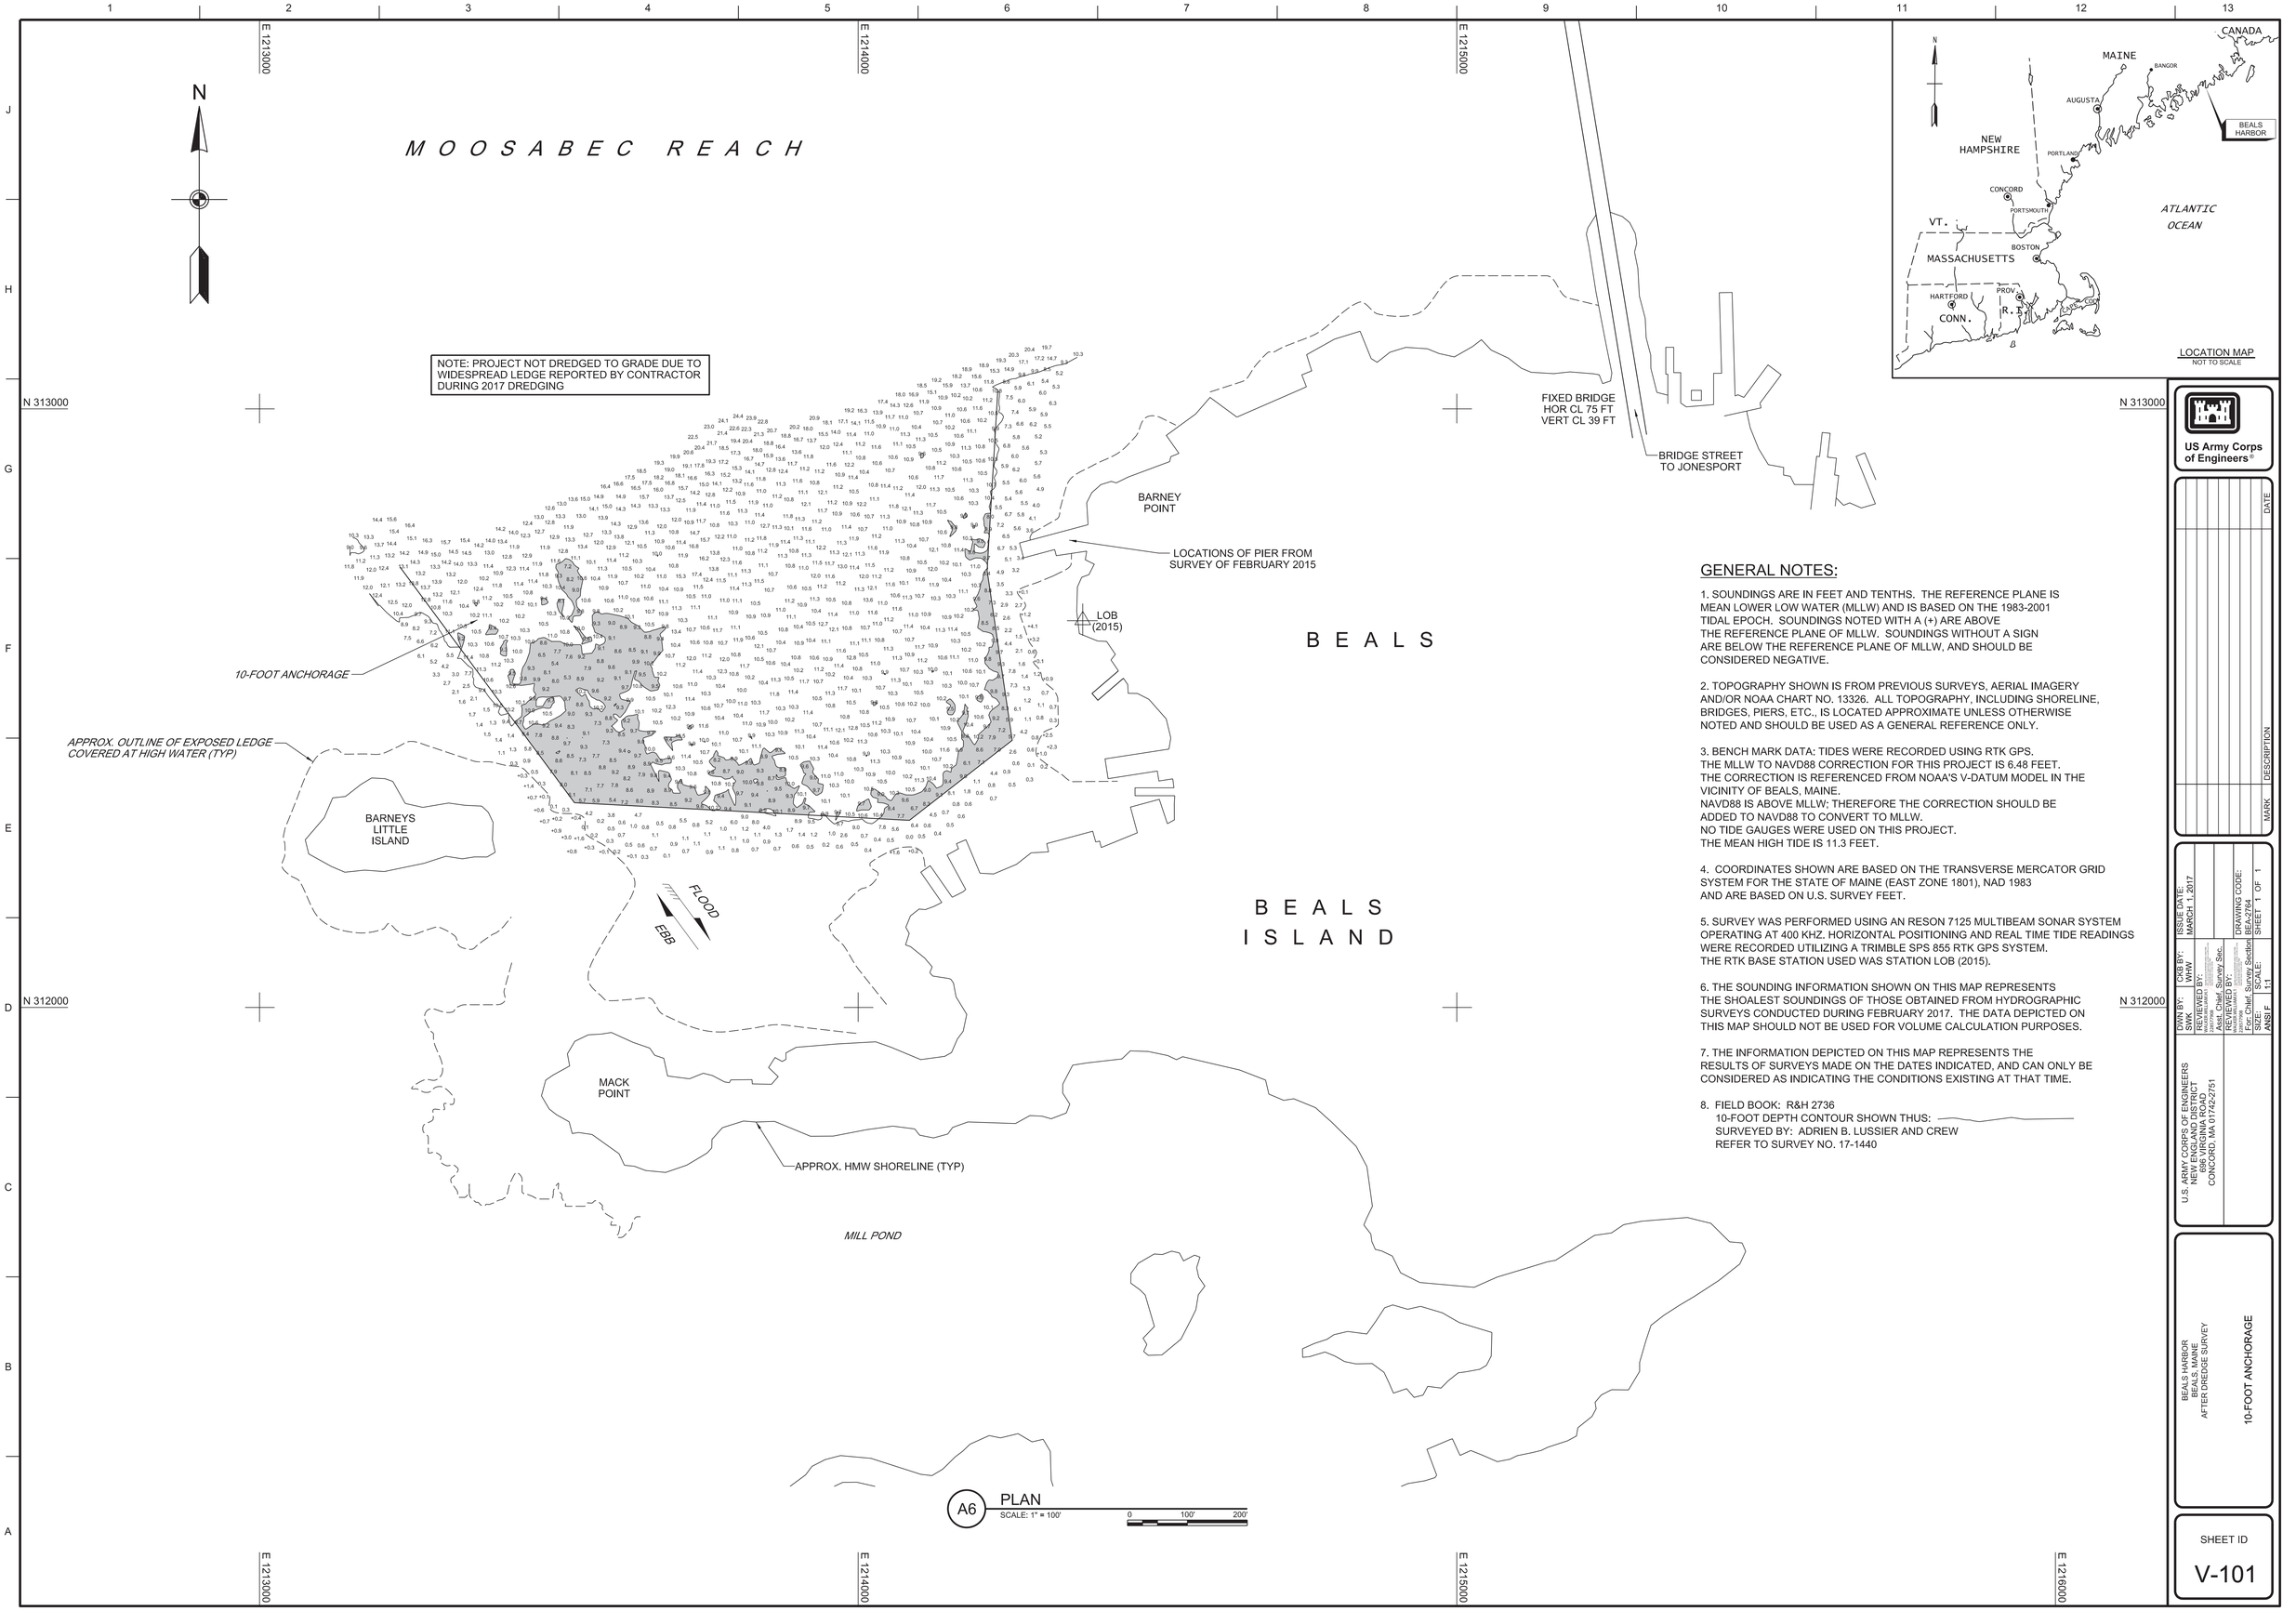

GENERAL NOTES:

1. SOUNDINGS ARE IN FEET AND TENTHS. THE REFERENCE PLANE IS MEAN LOWER LOW WATER (MLLW) AND IS BASED ON THE 1983-2001 TIDAL EPOCH. SOUNDINGS NOTED WITH A (+) ARE ABOVE THE REFERENCE PLANE OF MLLW. SOUNDINGS WITHOUT A SIGN ARE BELOW THE REFERENCE PLANE OF MLLW, AND SHOULD BE CONSIDERED NEGATIVE.

2. TOPOGRAPHY SHOWN IS FROM PREVIOUS SURVEYS, AERIAL IMAGERY AND/OR NOAA CHART NO. 13326. ALL TOPOGRAPHY, INCLUDING SHORELINE, BRIDGES, PIERS, ETC., IS LOCATED APPROXIMATE UNLESS OTHERWISE NOTED AND SHOULD BE USED AS A GENERAL REFERENCE ONLY.

3. BENCH MARK DATA: TIDES WERE RECORDED USING RTK GPS.
THE MLLW TO NAVD88 CORRECTION FOR THIS PROJECT IS 6.48 FEET.
THE CORRECTION IS REFERENCED FROM NOAA'S V-DATUM MODEL IN THE VICINITY OF BEALS, MAINE.
NAVD88 IS ABOVE MLLW; THEREFORE THE CORRECTION SHOULD BE ADDED TO NAVD88 TO CONVERT TO MLLW.
NO TIDE GAUGES WERE USED ON THIS PROJECT.
THE MEAN HIGH TIDE IS 11.3 FEET.

4. COORDINATES SHOWN ARE BASED ON THE TRANSVERSE MERCATOR GRID SYSTEM FOR THE STATE OF MAINE (EAST ZONE 1801), NAD 1983 AND ARE BASED ON U.S. SURVEY FEET.

5. SURVEY WAS PERFORMED USING AN RESON 7125 MULTIBEAM SONAR SYSTEM OPERATING AT 400 KHZ. HORIZONTAL POSITIONING AND REAL TIME TIDE READINGS WERE RECORDED UTILIZING A TRIMBLE SPS 855 RTK GPS SYSTEM. THE RTK BASE STATION USED WAS STATION LOB (2015).

6. THE SOUNDING INFORMATION SHOWN ON THIS MAP REPRESENTS THE SHOALEST SOUNDINGS OF THOSE OBTAINED FROM HYDROGRAPHIC SURVEYS CONDUCTED DURING FEBRUARY 2017. THE DATA DEPICTED ON THIS MAP SHOULD NOT BE USED FOR VOLUME CALCULATION PURPOSES.

7. THE INFORMATION DEPICTED ON THIS MAP REPRESENTS THE RESULTS OF SURVEYS MADE ON THE DATES INDICATED, AND CAN ONLY BE CONSIDERED AS INDICATING THE CONDITIONS EXISTING AT THAT TIME.

8. FIELD BOOK: R&H 2736
10-FOOT DEPTH CONTOUR SHOWN THUS: ——————
SURVEYED BY: ADRIEN B. LUSSIER AND CREW
REFER TO SURVEY NO. 17-1440

US Army Corps of Engineers®

	DATE	DESCRIPTION	MARK

U.S. ARMY CORPS OF ENGINEERS
NEW ENGLAND DISTRICT
696 VIRGINIA ROAD
CONCORD, MA 01742-2751

DWN BY: SWK | CKB BY: WHW | ISSUE DATE: MARCH 1, 2017

REVIEWED BY: (Supervisor) Mark Chief, Surveys Sec.

REVIEWED BY: (Supervisor) Chief, Survey Section

DRAWING CODE: BEA27R4

SHEET 1 OF 1

SIZE: ANSI F | SCALE: 1:1

BEALS HARBOR
BEALS, MAINE
AFTER DREDGE SURVEY

10-FOOT ANCHORAGE

SHEET ID
V-101