
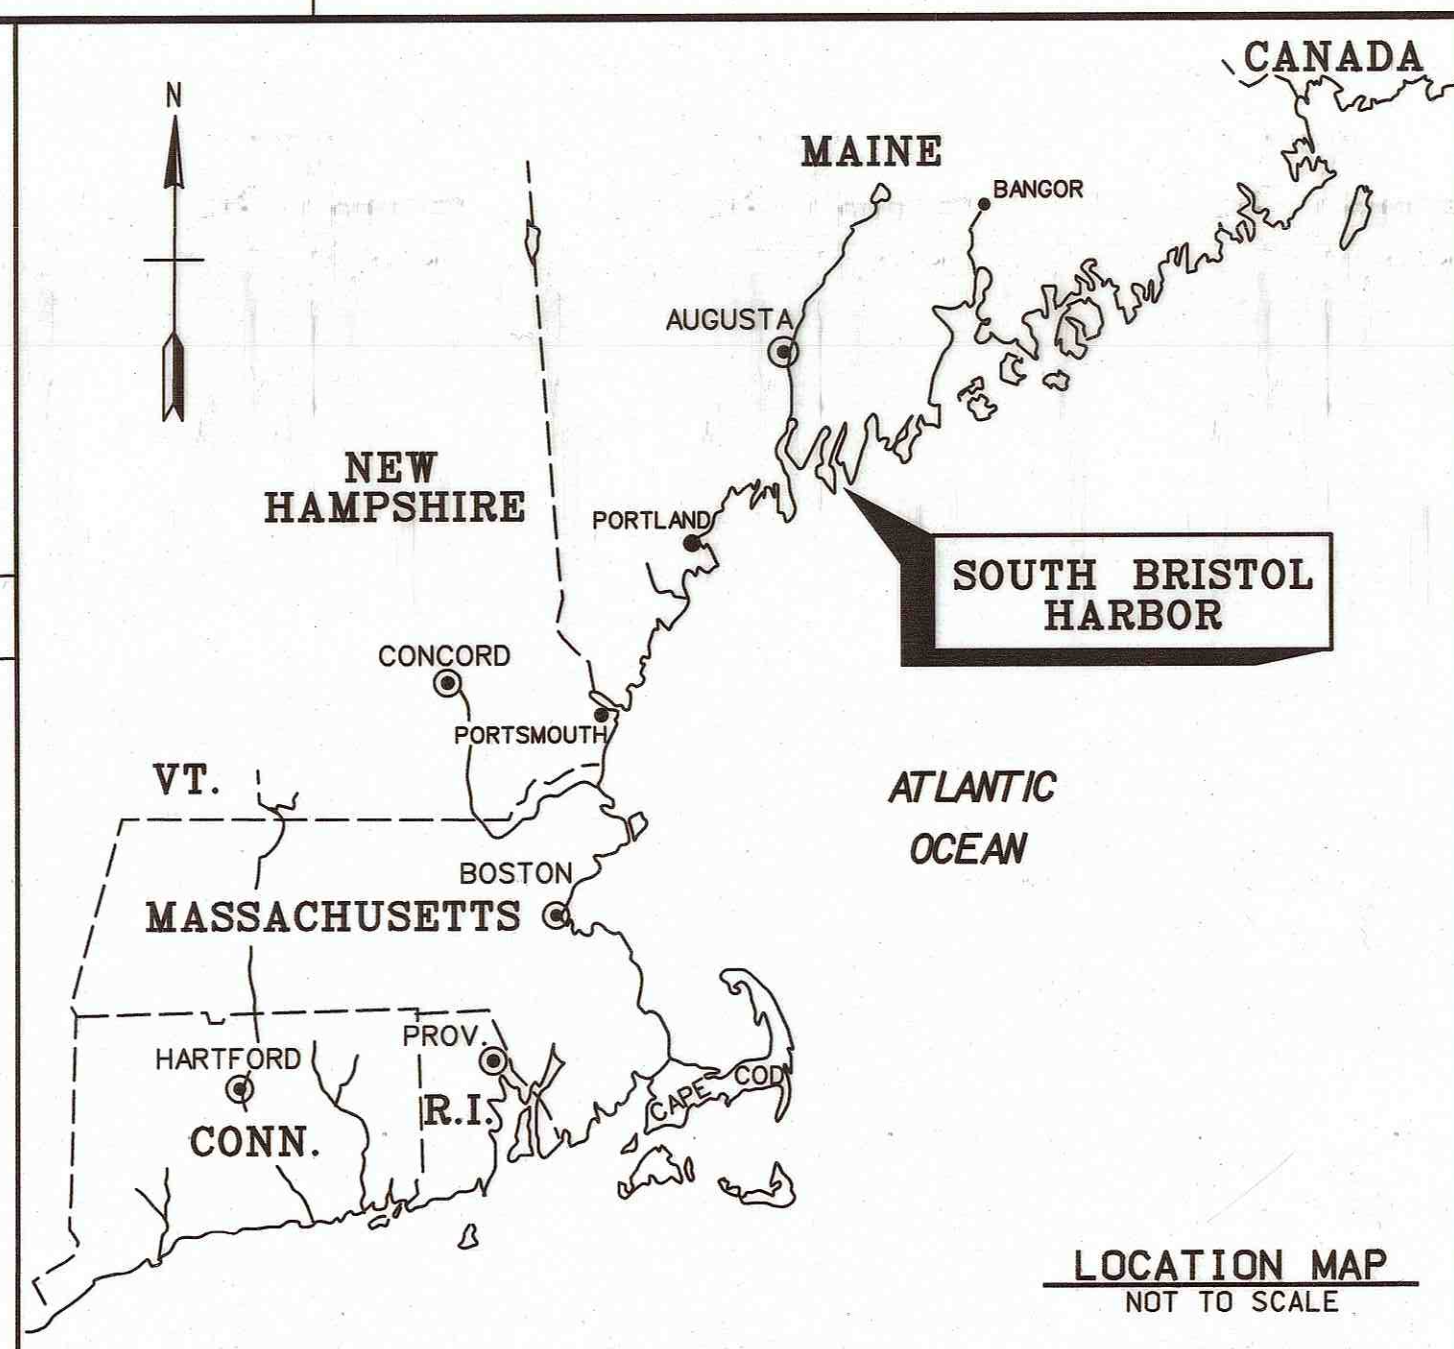


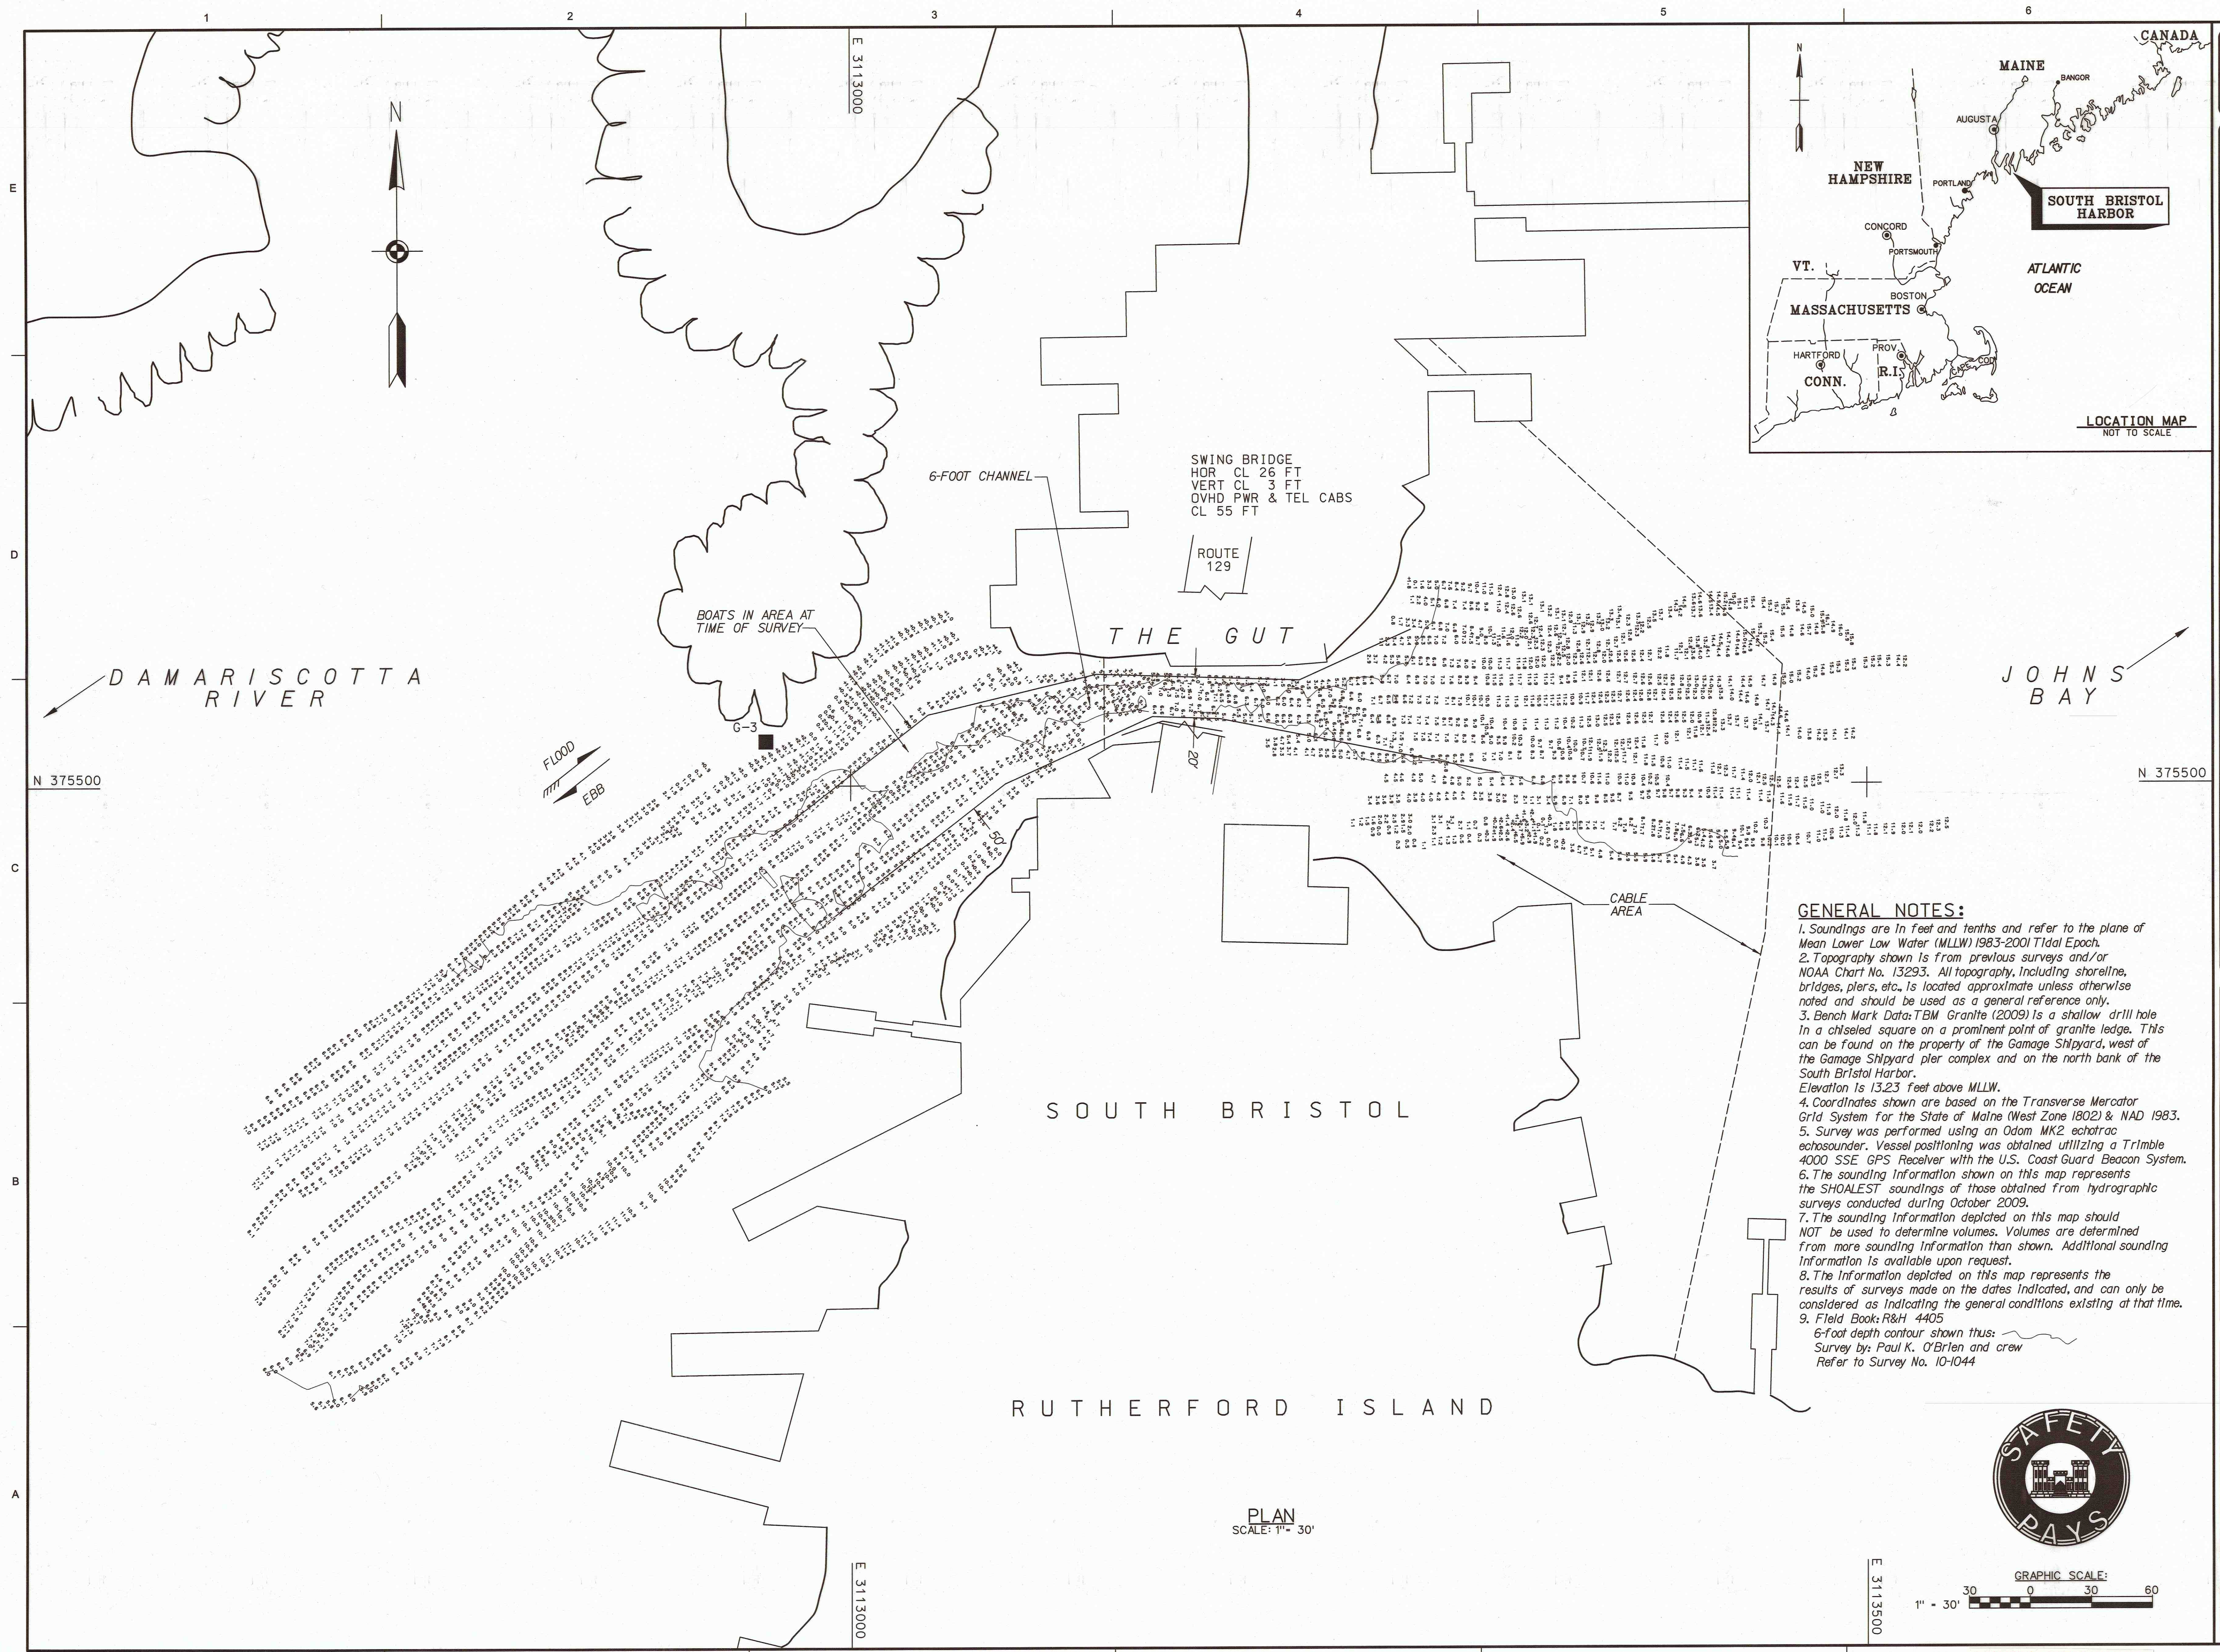

**GENERAL NOTES:**

1. Soundings are in feet and tenths and refer to the plane of Mean Lower Low Water (MLLW) 1983-2001 Tidal Epoch.
2. Topography shown is from previous surveys and/or NOAA Chart No. 13293. All topography, including shoreline, bridges, piers, etc., is located approximate unless otherwise noted and should be used as a general reference only.
3. Bench Mark Data: TBM Granite (2009) is a shallow drill hole in a chiseled square on a prominent point of granite ledge. This can be found on the property of the Gamage Shipyard, west of the Gamage Shipyard pier complex and on the north bank of the South Bristol Harbor. Elevation is 13.23 feet above MLLW.
4. Coordinates shown are based on the Transverse Mercator Grid System for the State of Maine (West Zone 1802) & NAD 1983.
5. Survey was performed using an Odom MK2 echotrac echosounder. Vessel positioning was obtained utilizing a Trimble 4000 SSE GPS Receiver with the U.S. Coast Guard Beacon System.
6. The sounding information shown on this map represents the SHOAEST soundings of those obtained from hydrographic surveys conducted during October 2009.
7. The sounding information depicted on this map should NOT be used to determine volumes. Volumes are determined from more sounding information than shown. Additional sounding information is available upon request.
8. The information depicted on this map represents the results of surveys made on the dates indicated, and can only be considered as indicating the general conditions existing at that time.
9. Field Book: R&H 4405  
6-foot depth contour shown thus:   
Survey by: Paul K. O'Brien and crew  
Refer to Survey No. 10-1044

US Army Corps of Engineers  
New England District

| DATE | APPR | MARK | DATE | APPR | MARK |
|------|------|------|------|------|------|
|      |      |      |      |      |      |
|      |      |      |      |      |      |
| REVIEWED BY:    | DATE:   | DESIGNED BY:    | DATE:   | FILE NAME:     |
|-----------------|---------|-----------------|---------|----------------|
| Paul K. O'Brien | 6/17/11 | Paul K. O'Brien | 6/17/11 | SHR0805011.SBT |

| U.S. ARMY CORPS OF ENGINEERS                                             | DESIGN FILE: | DATE SCALE: | DATE:     | SIZE: |
|--------------------------------------------------------------------------|--------------|-------------|-----------|-------|
| NEW ENGLAND DISTRICT<br>CONCORD, MASSACHUSETTS<br>www.nae.usace.army.mil | 7-01         | 1" = 30'    | 6/17/2011 | 24x36 |

SOUTH BRISTOL HARBOR  
SOUTH BRISTOL, MAINE  
CONDITION SURVEY  
6-FOOT CHANNEL

SHEET IDENTIFICATION  
**V-101**  
SHEET 1 OF 1

