



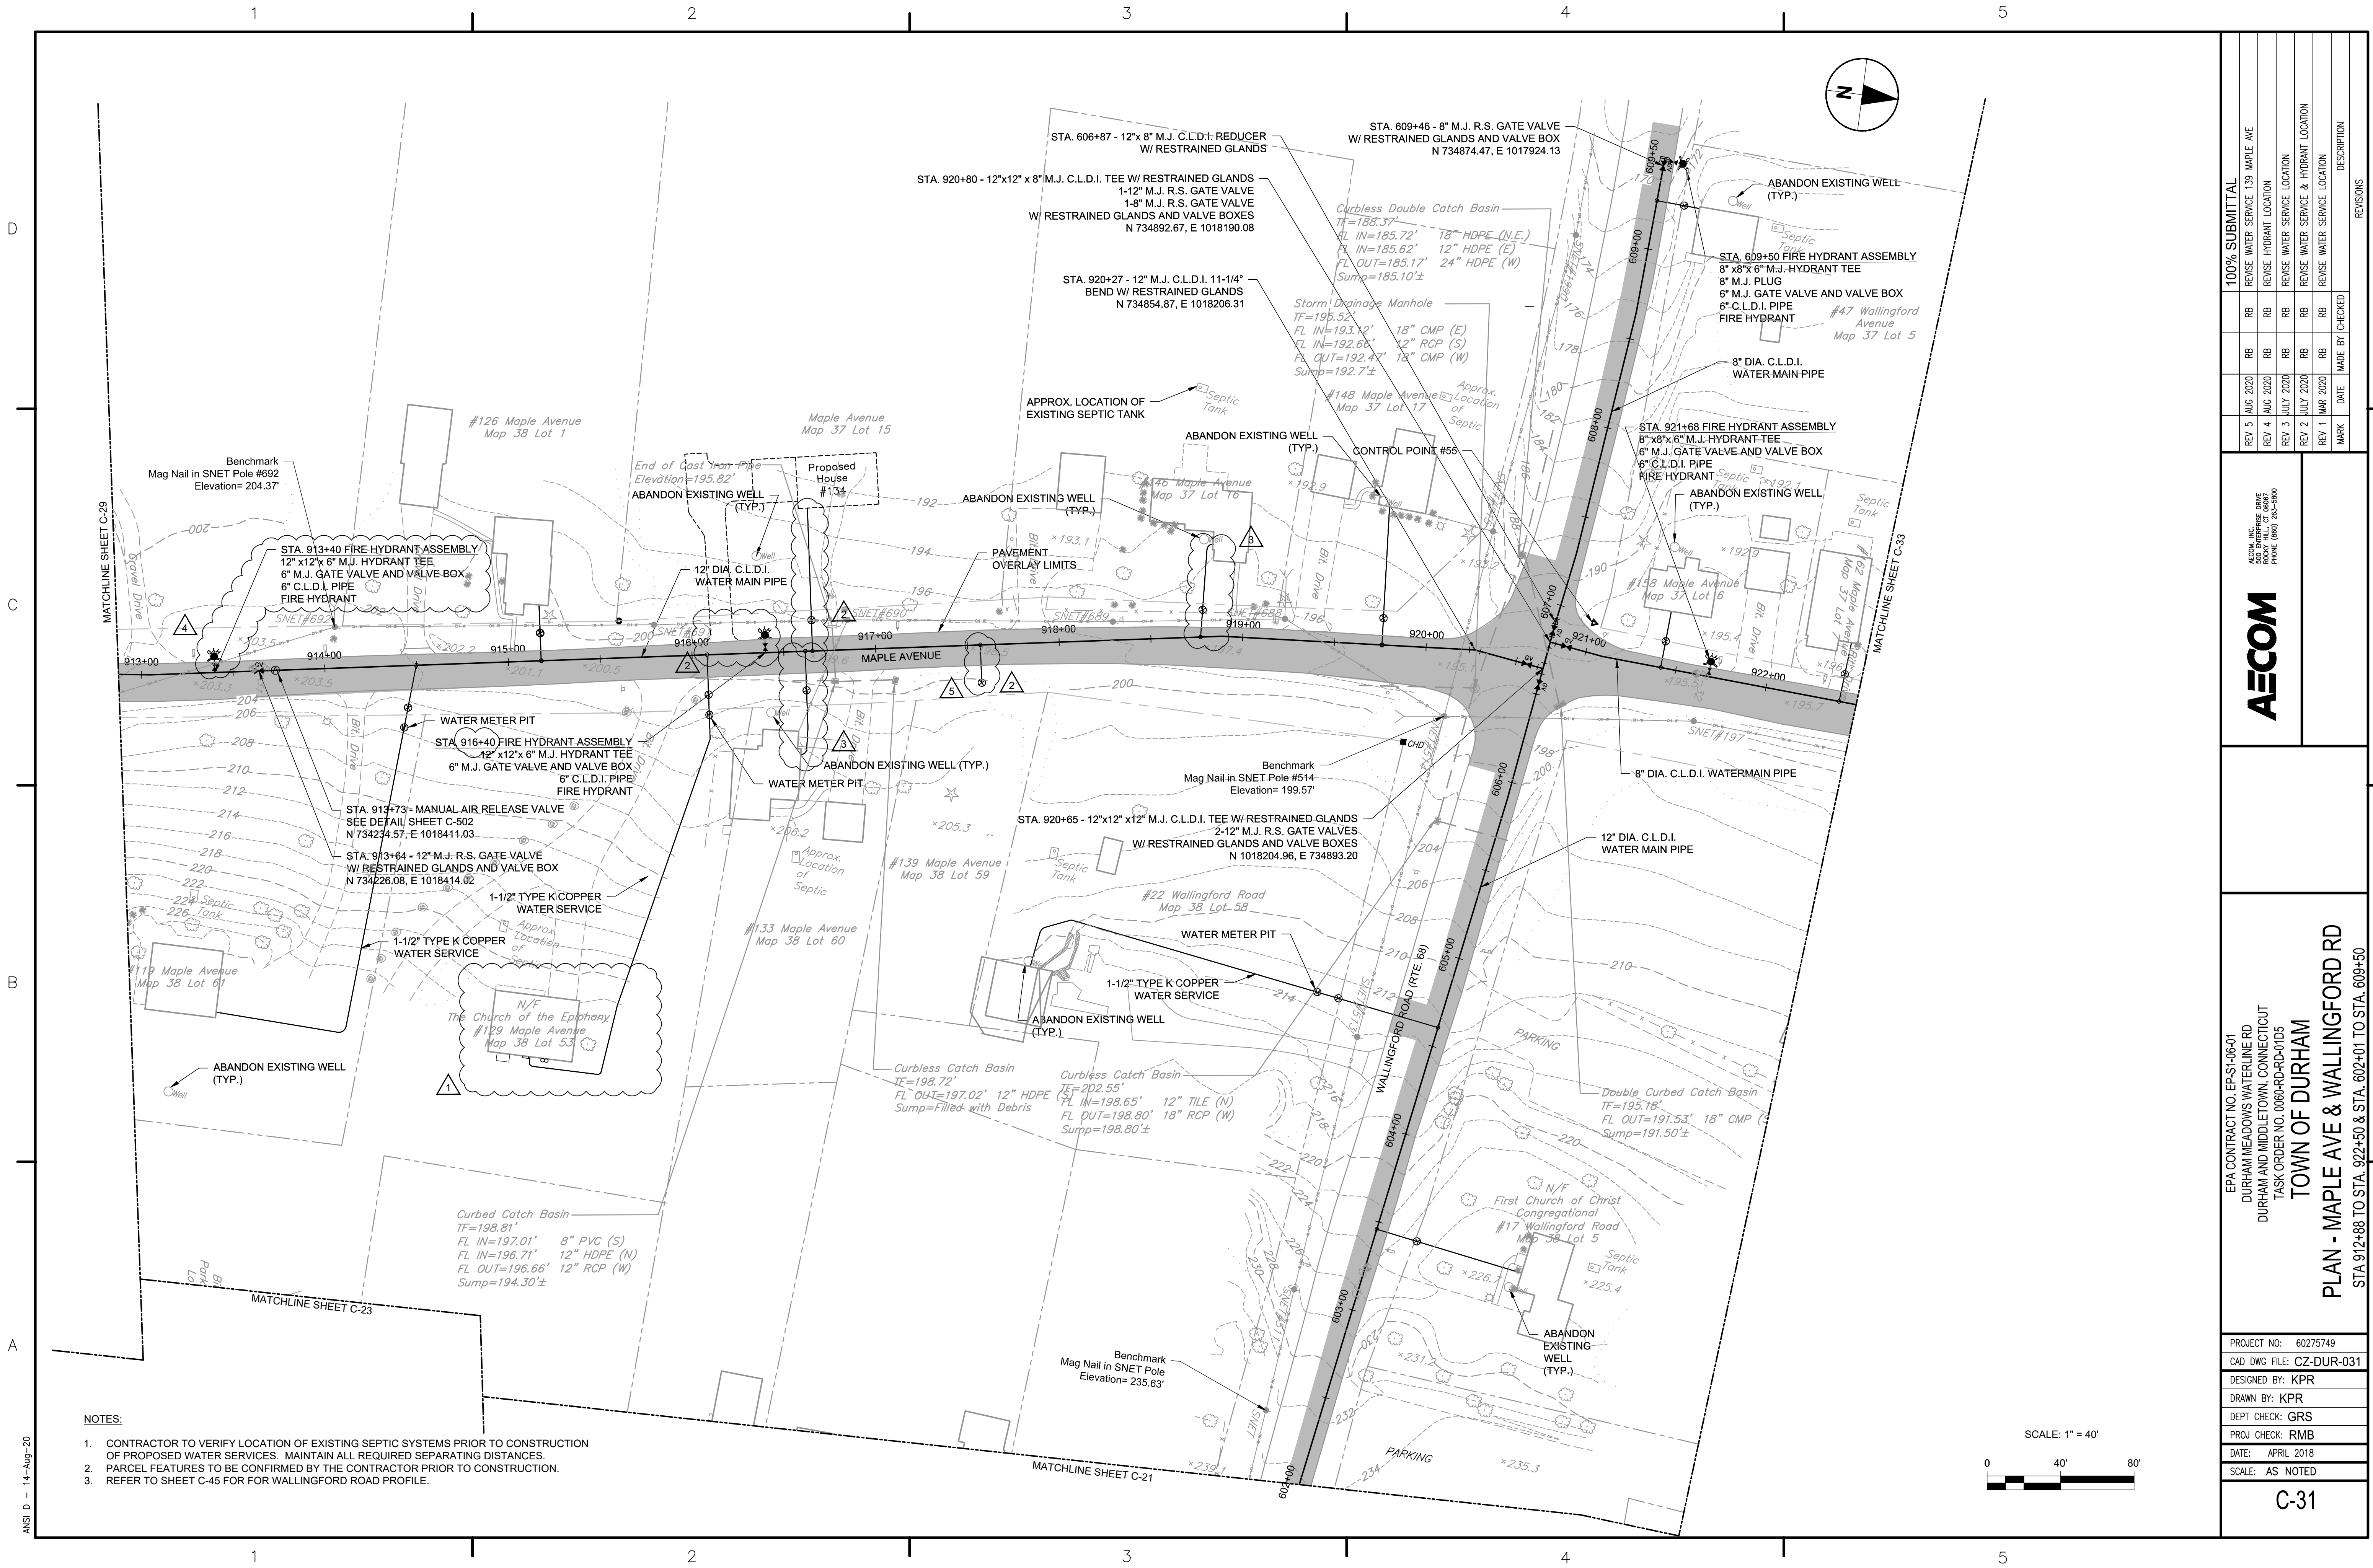

- NOTES:
1. CONTRACTOR TO VERIFY LOCATION OF EXISTING SEPTIC SYSTEMS PRIOR TO CONSTRUCTION OF PROPOSED WATER SERVICES. MAINTAIN ALL REQUIRED SEPARATING DISTANCES.
 2. PARCEL FEATURES TO BE CONFIRMED BY THE CONTRACTOR PRIOR TO CONSTRUCTION.
 3. REFER TO SHEET C-45 FOR WALLINGFORD ROAD PROFILE.

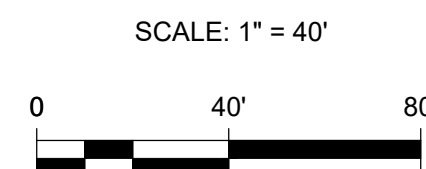

100% SUBMITTAL

REV 5	JUL 2020	RB	REVISE WATER SERVICE 139 MAPLE AVE
REV 4	JUL 2020	RB	REVISE HYDRANT LOCATION
REV 3	JUL 2020	RB	REVISE WATER SERVICE LOCATION
REV 2	JUL 2020	RB	REVISE WATER SERVICE & HYDRANT LOCATION
REV 1	JUL 2020	RB	REVISE WATER SERVICE LOCATION
MARK	DATE	MADE BY	CHECKED

REVISIONS

AECOM

PROJECT NO. 60275749
DURHAM MEADOWS WATERLINE RD
DURHAM AND MIDDLETOWN, CONNECTICUT
TASK ORDER NO. 0060-RD-0105
TOWN OF DURHAM
PLAN - MAPLE AVE & WALLINGFORD RD
STA 912+88 TO STA. 922+50 & STA. 602+01 TO STA. 609+50

EPA CONTRACT NO. EP-S1-06-01
DURHAM MEADOWS WATERLINE RD
DURHAM AND MIDDLETOWN, CONNECTICUT
TASK ORDER NO. 0060-RD-0105
TOWN OF DURHAM
PLAN - MAPLE AVE & WALLINGFORD RD
STA 912+88 TO STA. 922+50 & STA. 602+01 TO STA. 609+50

PROJECT NO: 60275749
CAD DWG FILE: CZ-DUR-031
DESIGNED BY: KPR
DRAWN BY: KPR
DEPT CHECK: GRS
PROJ CHECK: RMB
DATE: APRIL 2018
SCALE: AS NOTED

C-31